


CC25.3 - CONFIDENTIAL APPENDIX B - made public on November 10, 2020

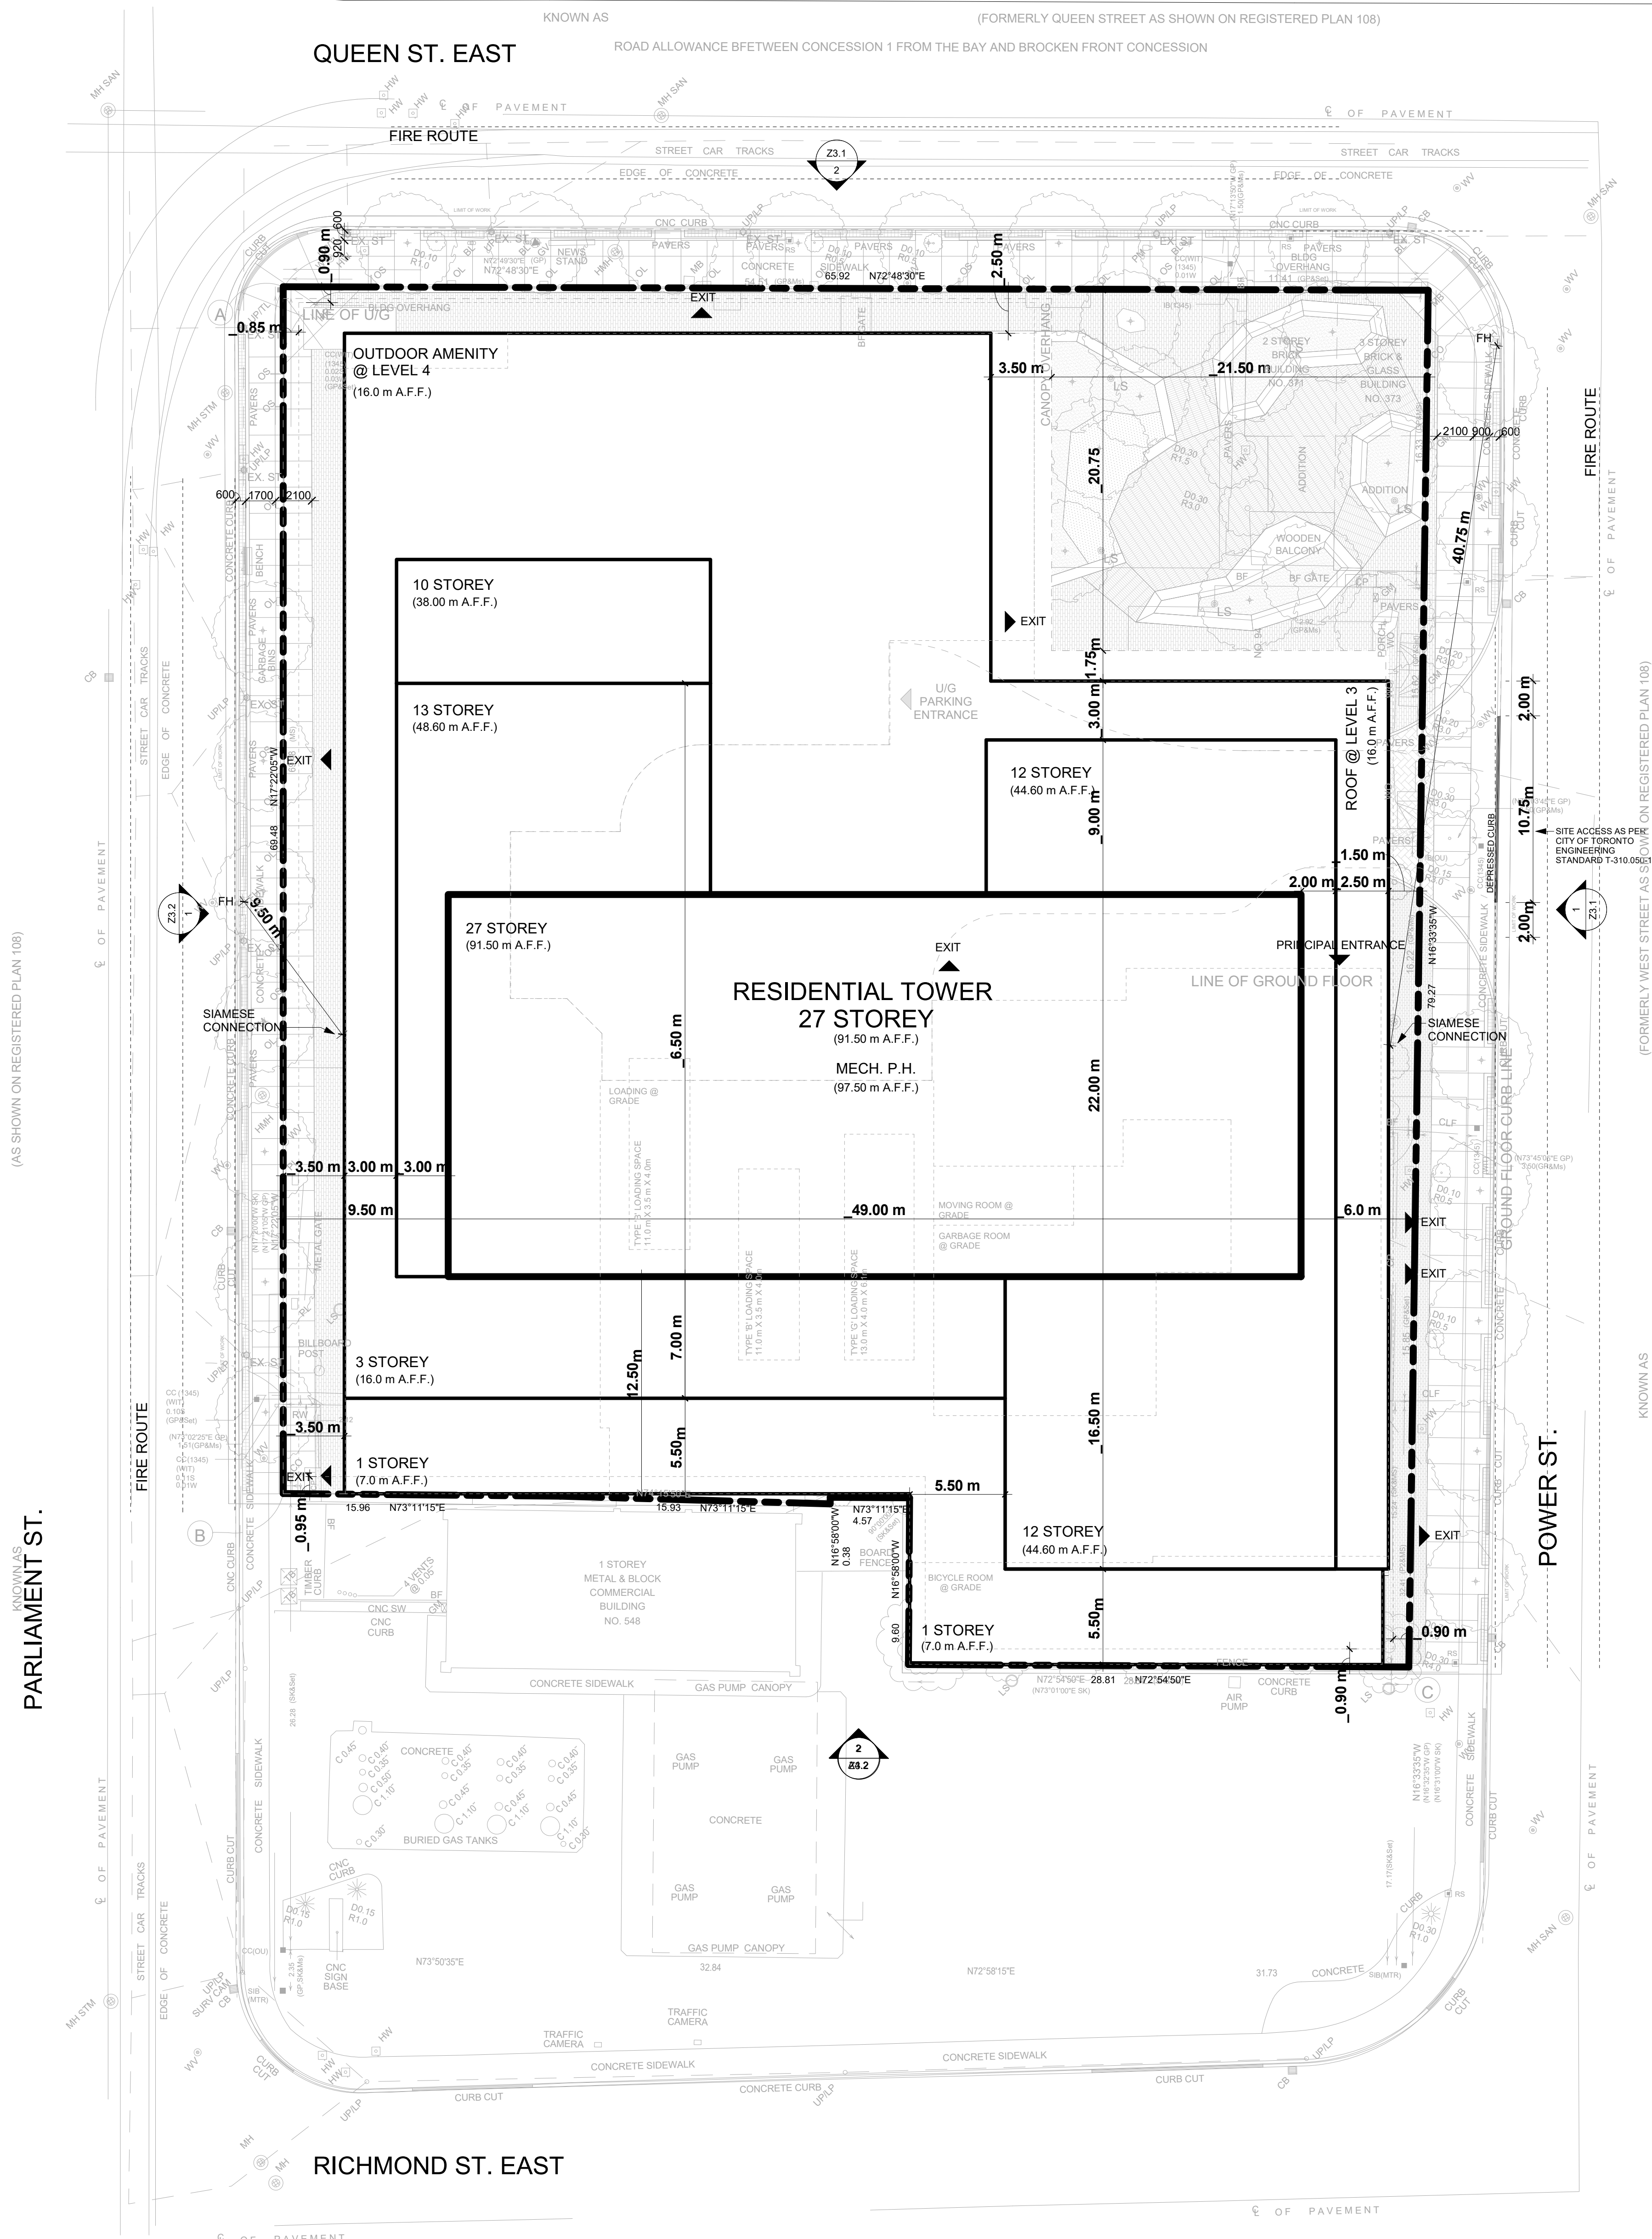

All Drawings, Specifications, and Related Documents are the Copyright of the Architect. The Architect reserves all rights in control of use of these documents for the intended use only as identified below. Reproduction of these Documents, without permission from the Architect, is strictly prohibited. The Authorities Having Jurisdiction are permitted to use, distribute, and reproduce these drawings for the intended purpose as stated and dated below, however the extended permission to the Authorities Having Jurisdiction in no way diminishes or limits the Copyright of the Architect, or control of use of these documents by the Architect.

This Drawing is Not To Be Used For Construction Until Signed By the Architect.
Date:



KIRKOR ARCHITECTS AND PLANNERS
20 De Boers Dr. # 400 Toronto ON M3J 0H1
TEL 416 665 6060 kirkorarchitects.com

No.: Revision: Date:

PROGRESS SET
October 15, 2020

03	LPAT	SEP 28, 2020
02	ZBA #2	OCT 16, 2019
01	ZBA #1	MAR 27, 2018
No.	Issued For:	Date:


Drawing Title:

Site Plan

Project:
One Properties


Queen and Parliament
351 QUEEN ST. E. TORONTO, ON
MIXED USE DEVELOPMENT

Scale:
1 : 200
Drawn by:
C.C.
Checked by:
A.L.
Project No.:
17083
Date:
October 15, 2020
Drawing No.:

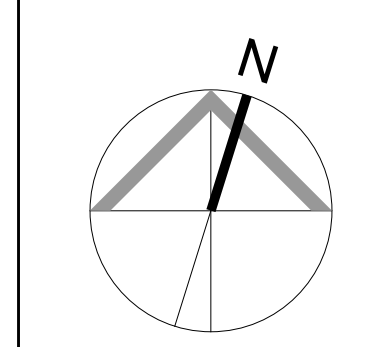


Z1.3

Site Plan
1 : 200

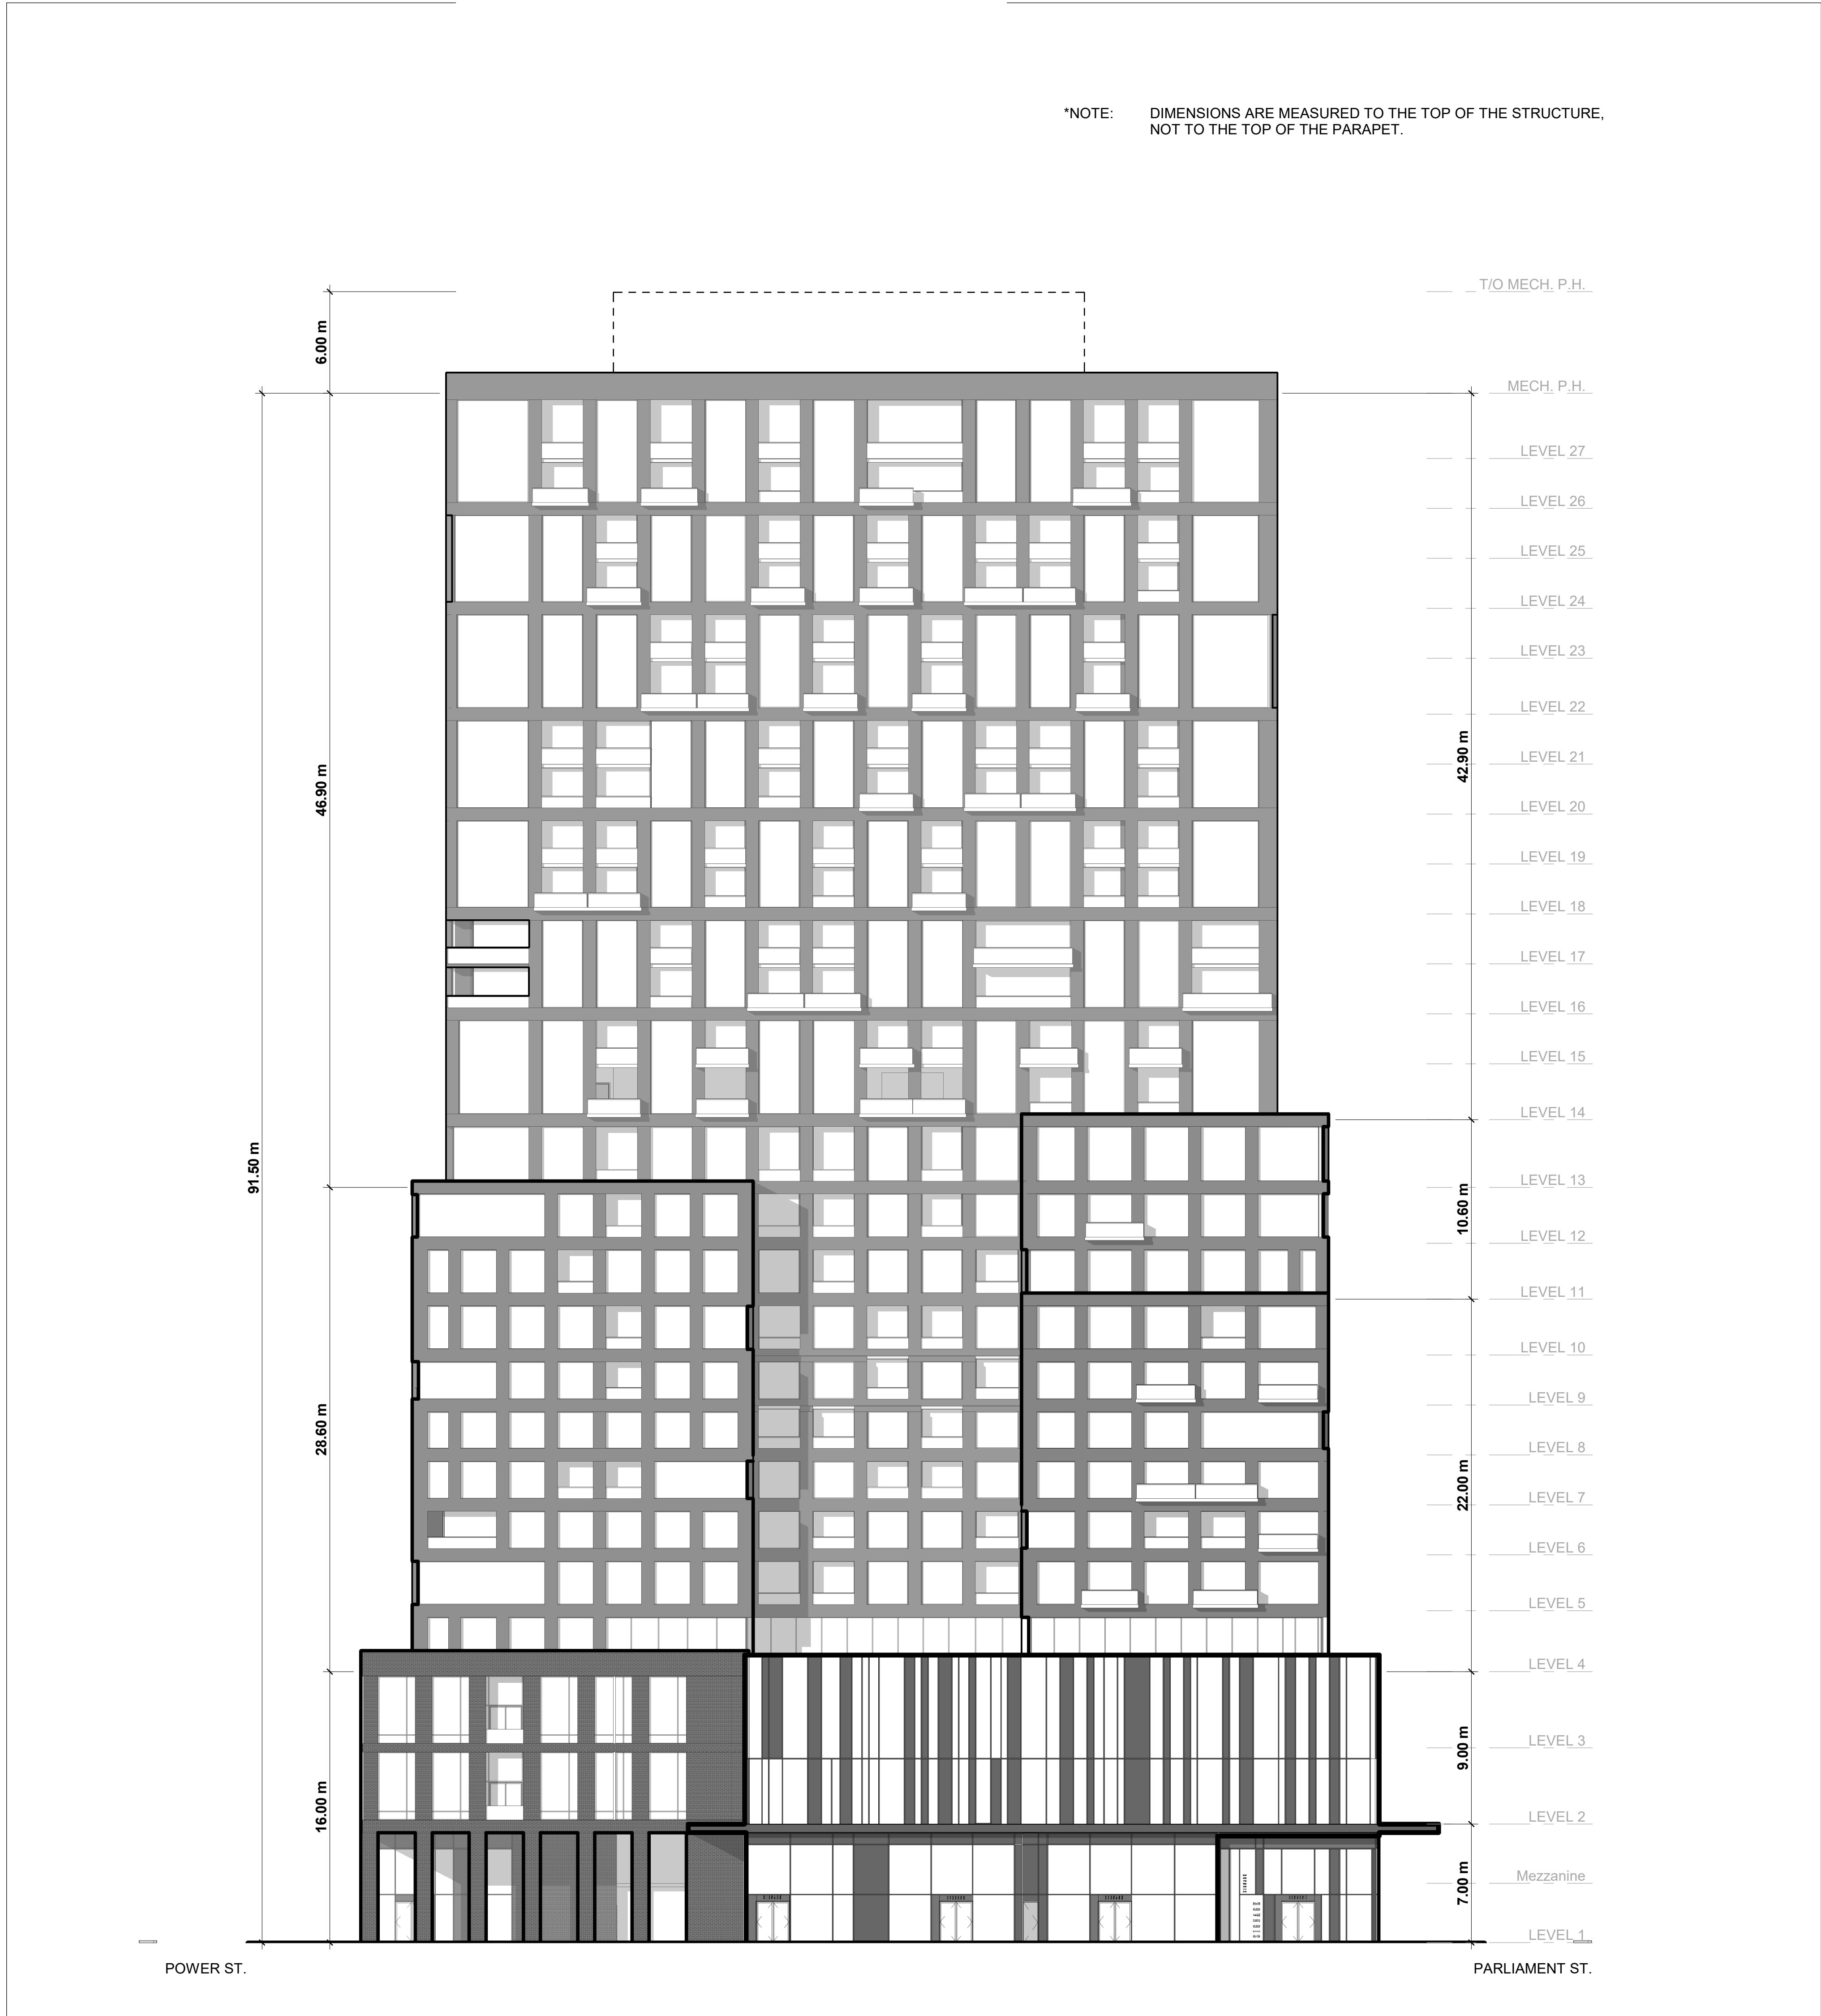

North Elevation 2 1 : 200 Z3.1

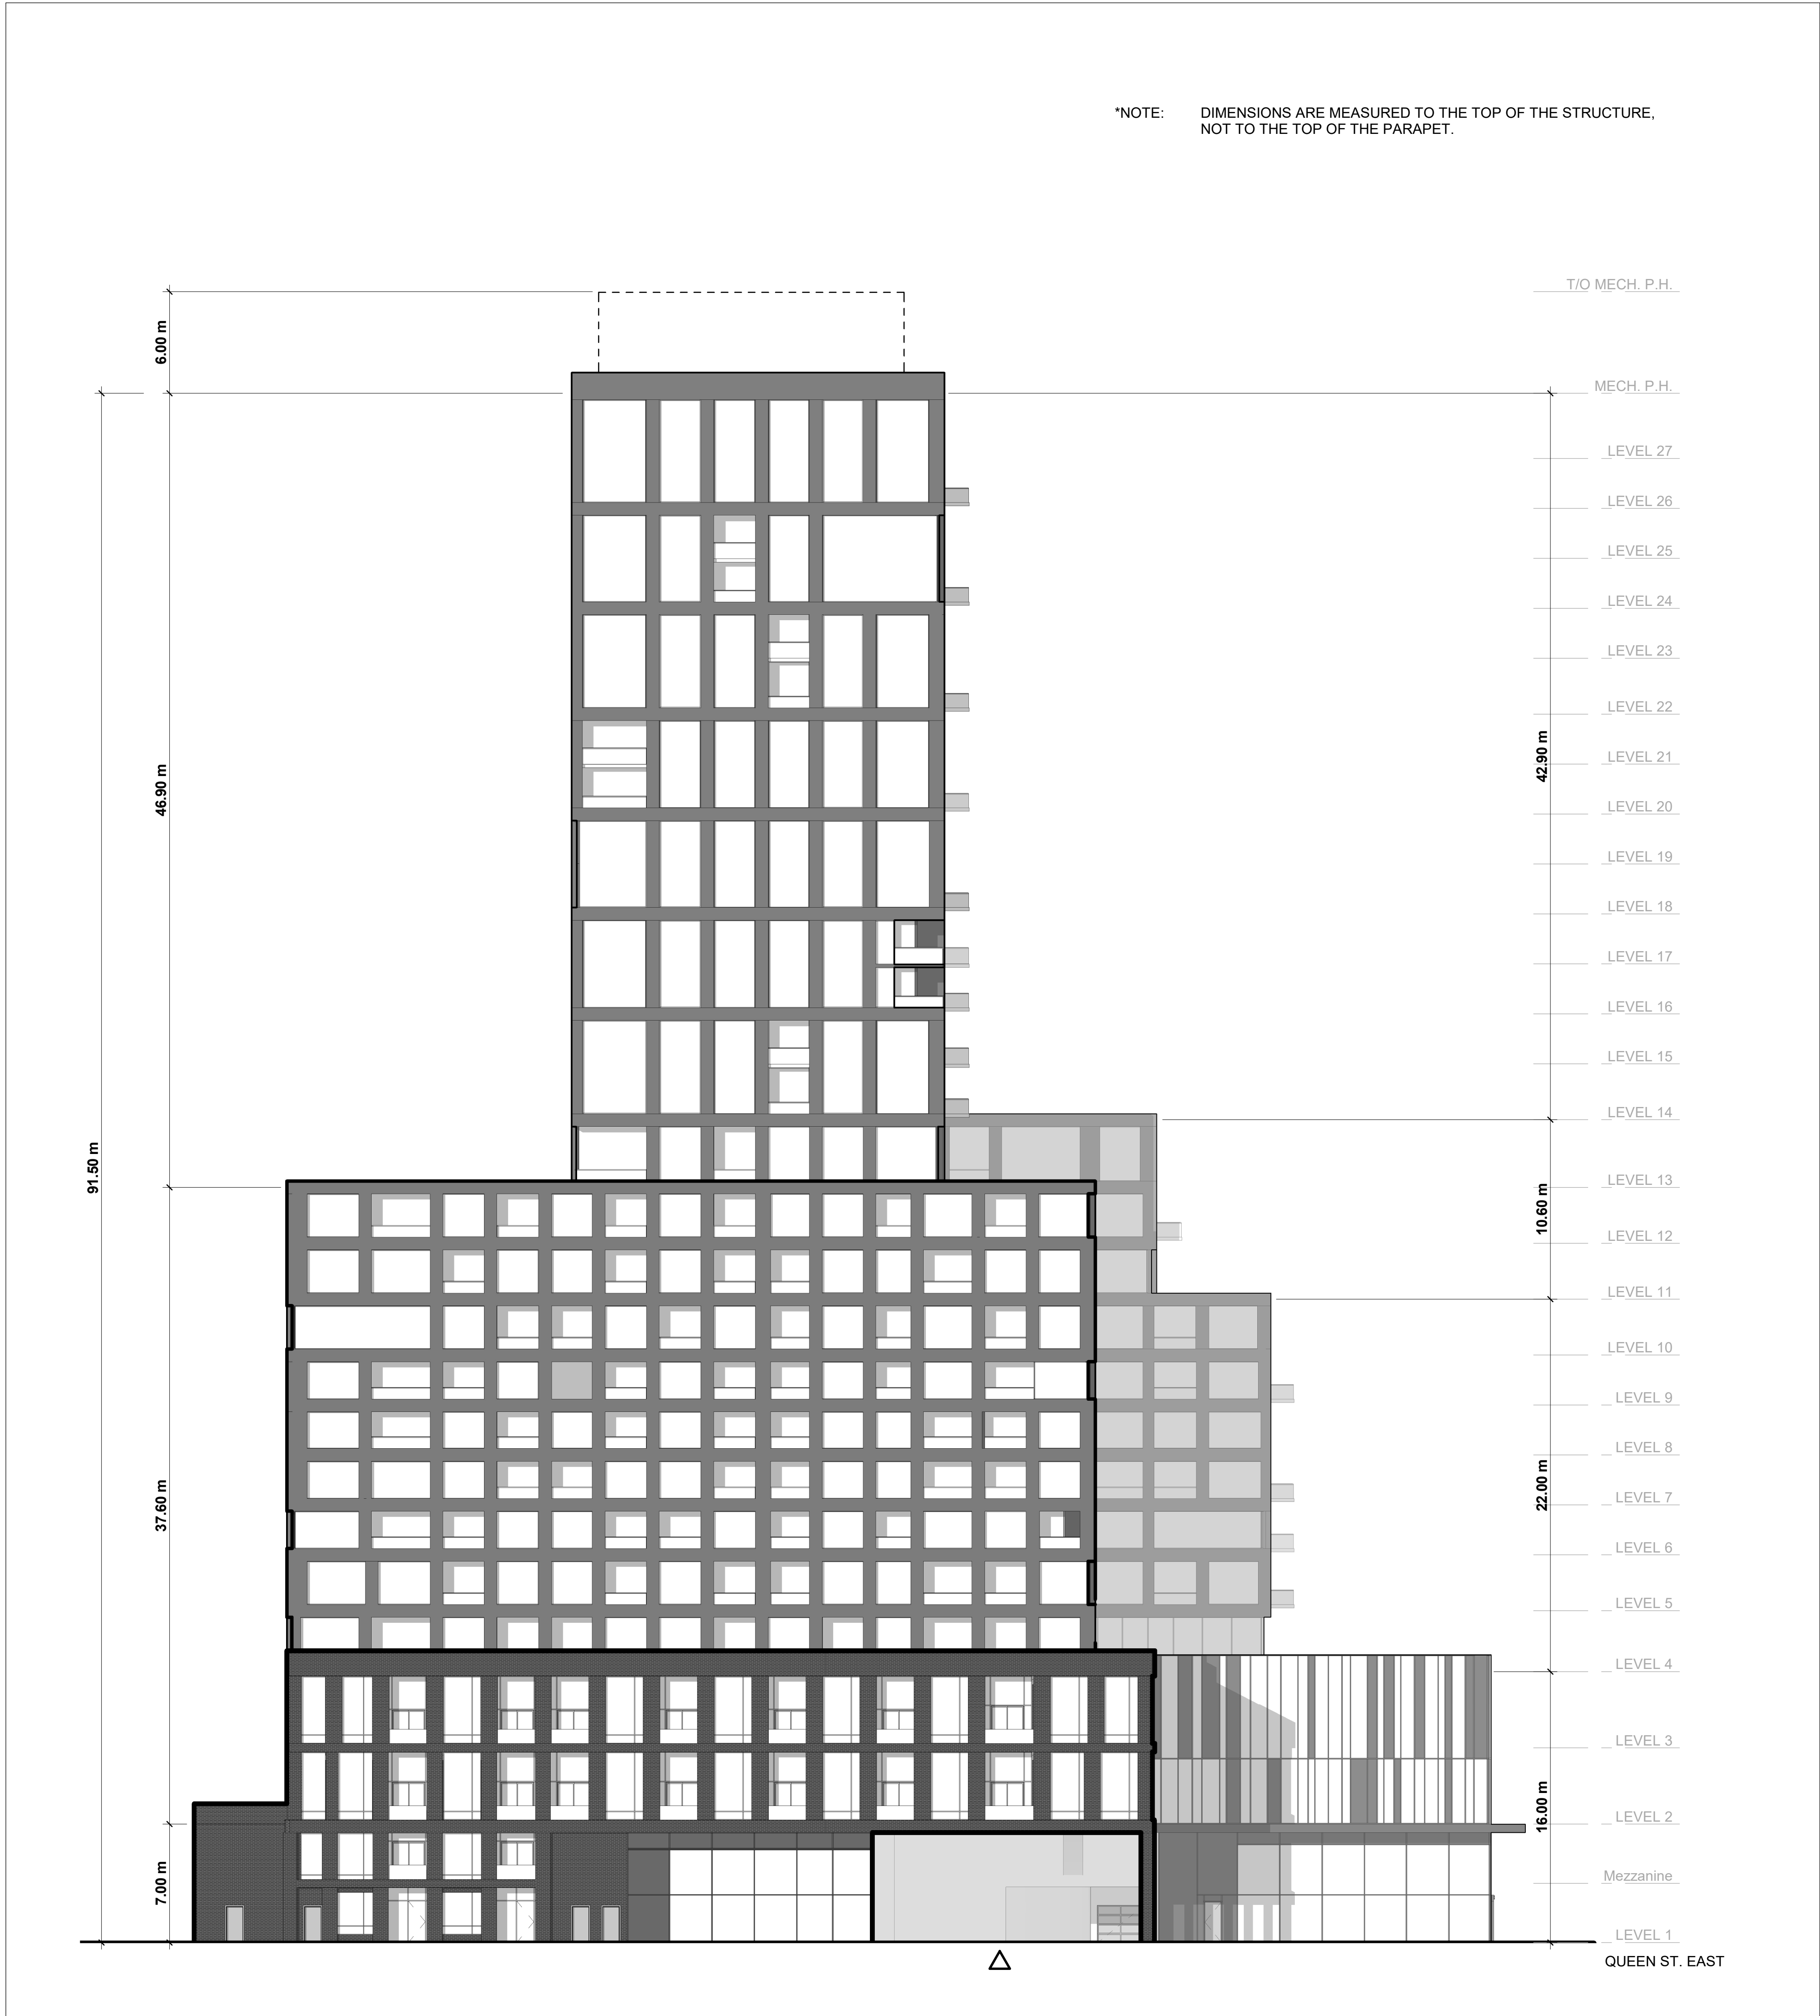

East Elevation 1 1 : 200 Z3.1

All Drawings, Specifications, and Related Documents are the Copyright of the Architect. The Architect reserves all rights to control all use of these documents for the intended use only and as identified below. Reproduction of these Documents, without permission from the Architect, is strictly prohibited. The Authorities Having Jurisdiction are permitted to use, distribute, and reproduce these drawings for the intended purpose as stated and dated below, however the extended permission to the Authorities Having Jurisdiction in no way diminishes or limits the Copyright of the Architect, or control of use of these documents by the Architect.

Do not scale the drawings.
This Drawing is Not To Be Used For Construction Until Signed By the Architect.
Date:



KIRKOR ARCHITECTS AND PLANNERS
20 De Boers Dr. # 400 Toronto ON M3J 0H1
TEL 416 665 6060 kirkorarchitects.com

No.: Revision: Date:

PROGRESS SET
October 15, 2020

03	LPR1	SEP 28, 2020
02	ZBA #2	OCT 16, 2019
01	ZBA #1	MAR 27, 2018
No.	Issued For:	Date:

Drawing Title:

North and East Elevations

Project:

One Properties

Queen and Parliament
351 QUEEN ST. E. TORONTO, ON
MIXED USE DEVELOPMENT

Scale:

1 : 200

Drawn by:

C.C.

Checked by:

A.L.

Project No.:


17083

Date:


October 15, 2020

Drawing No.:


Z3.1

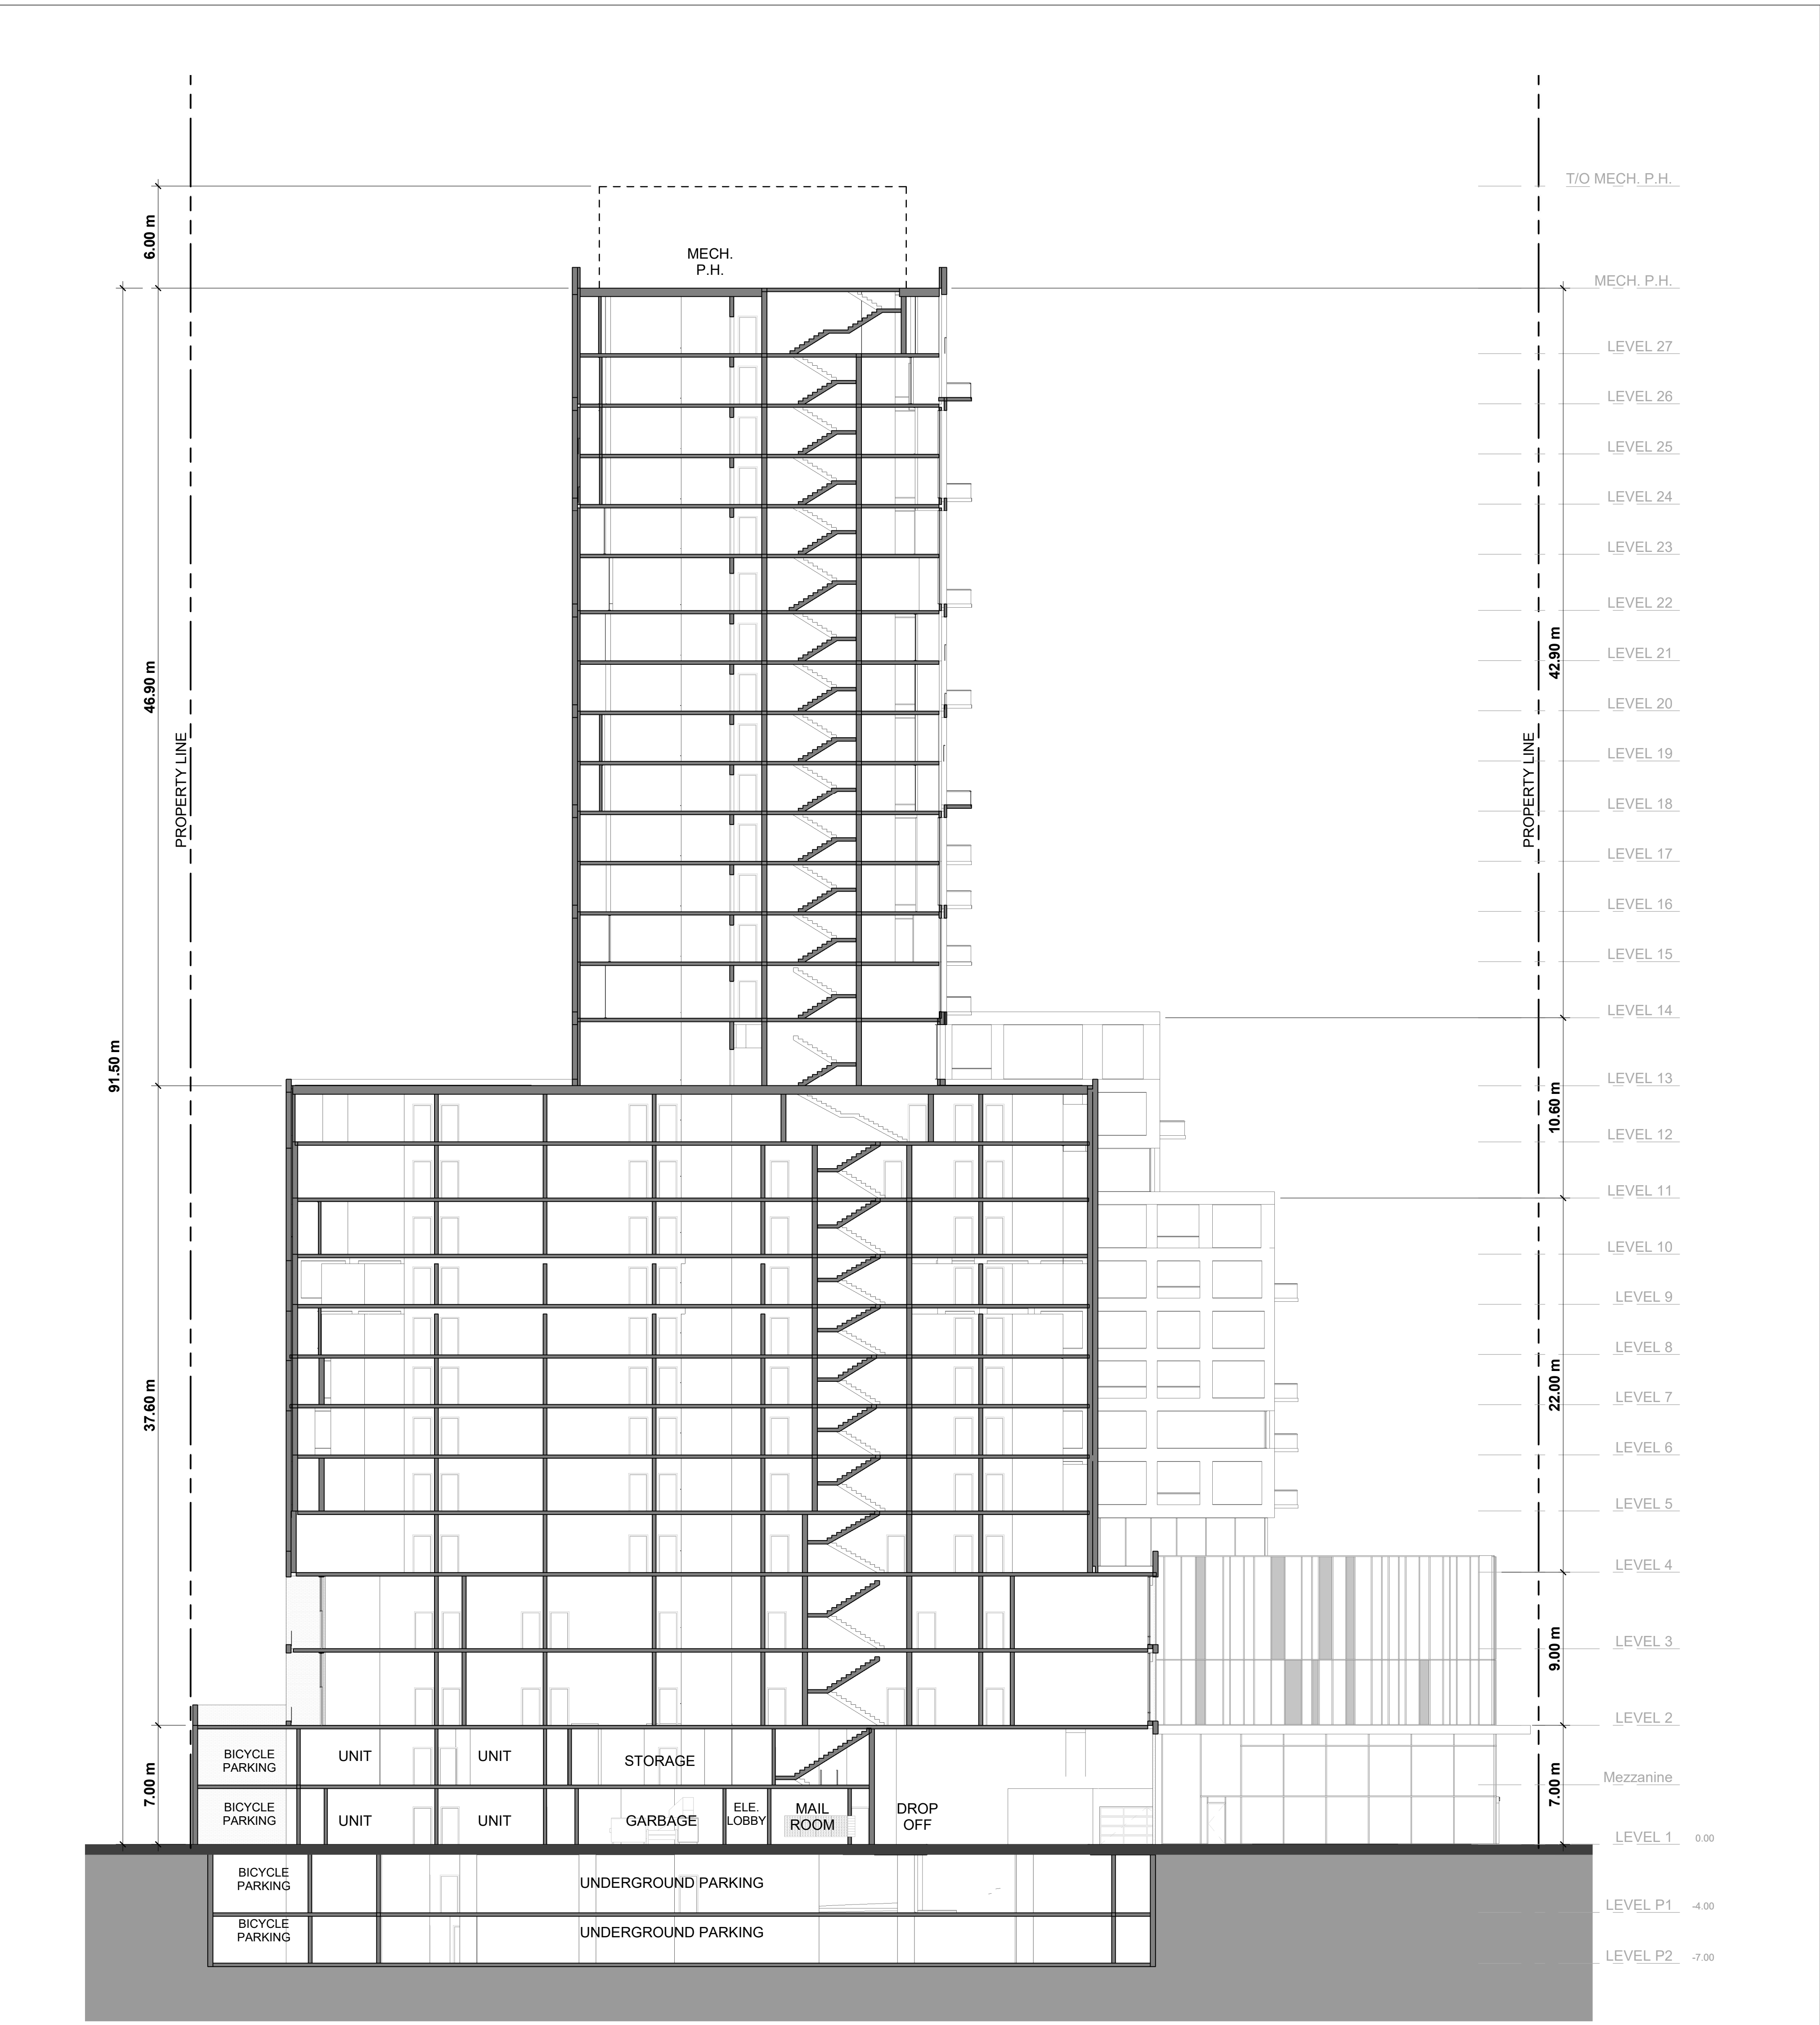

Section 2 - North-South 2
1 : 200 Z4.1

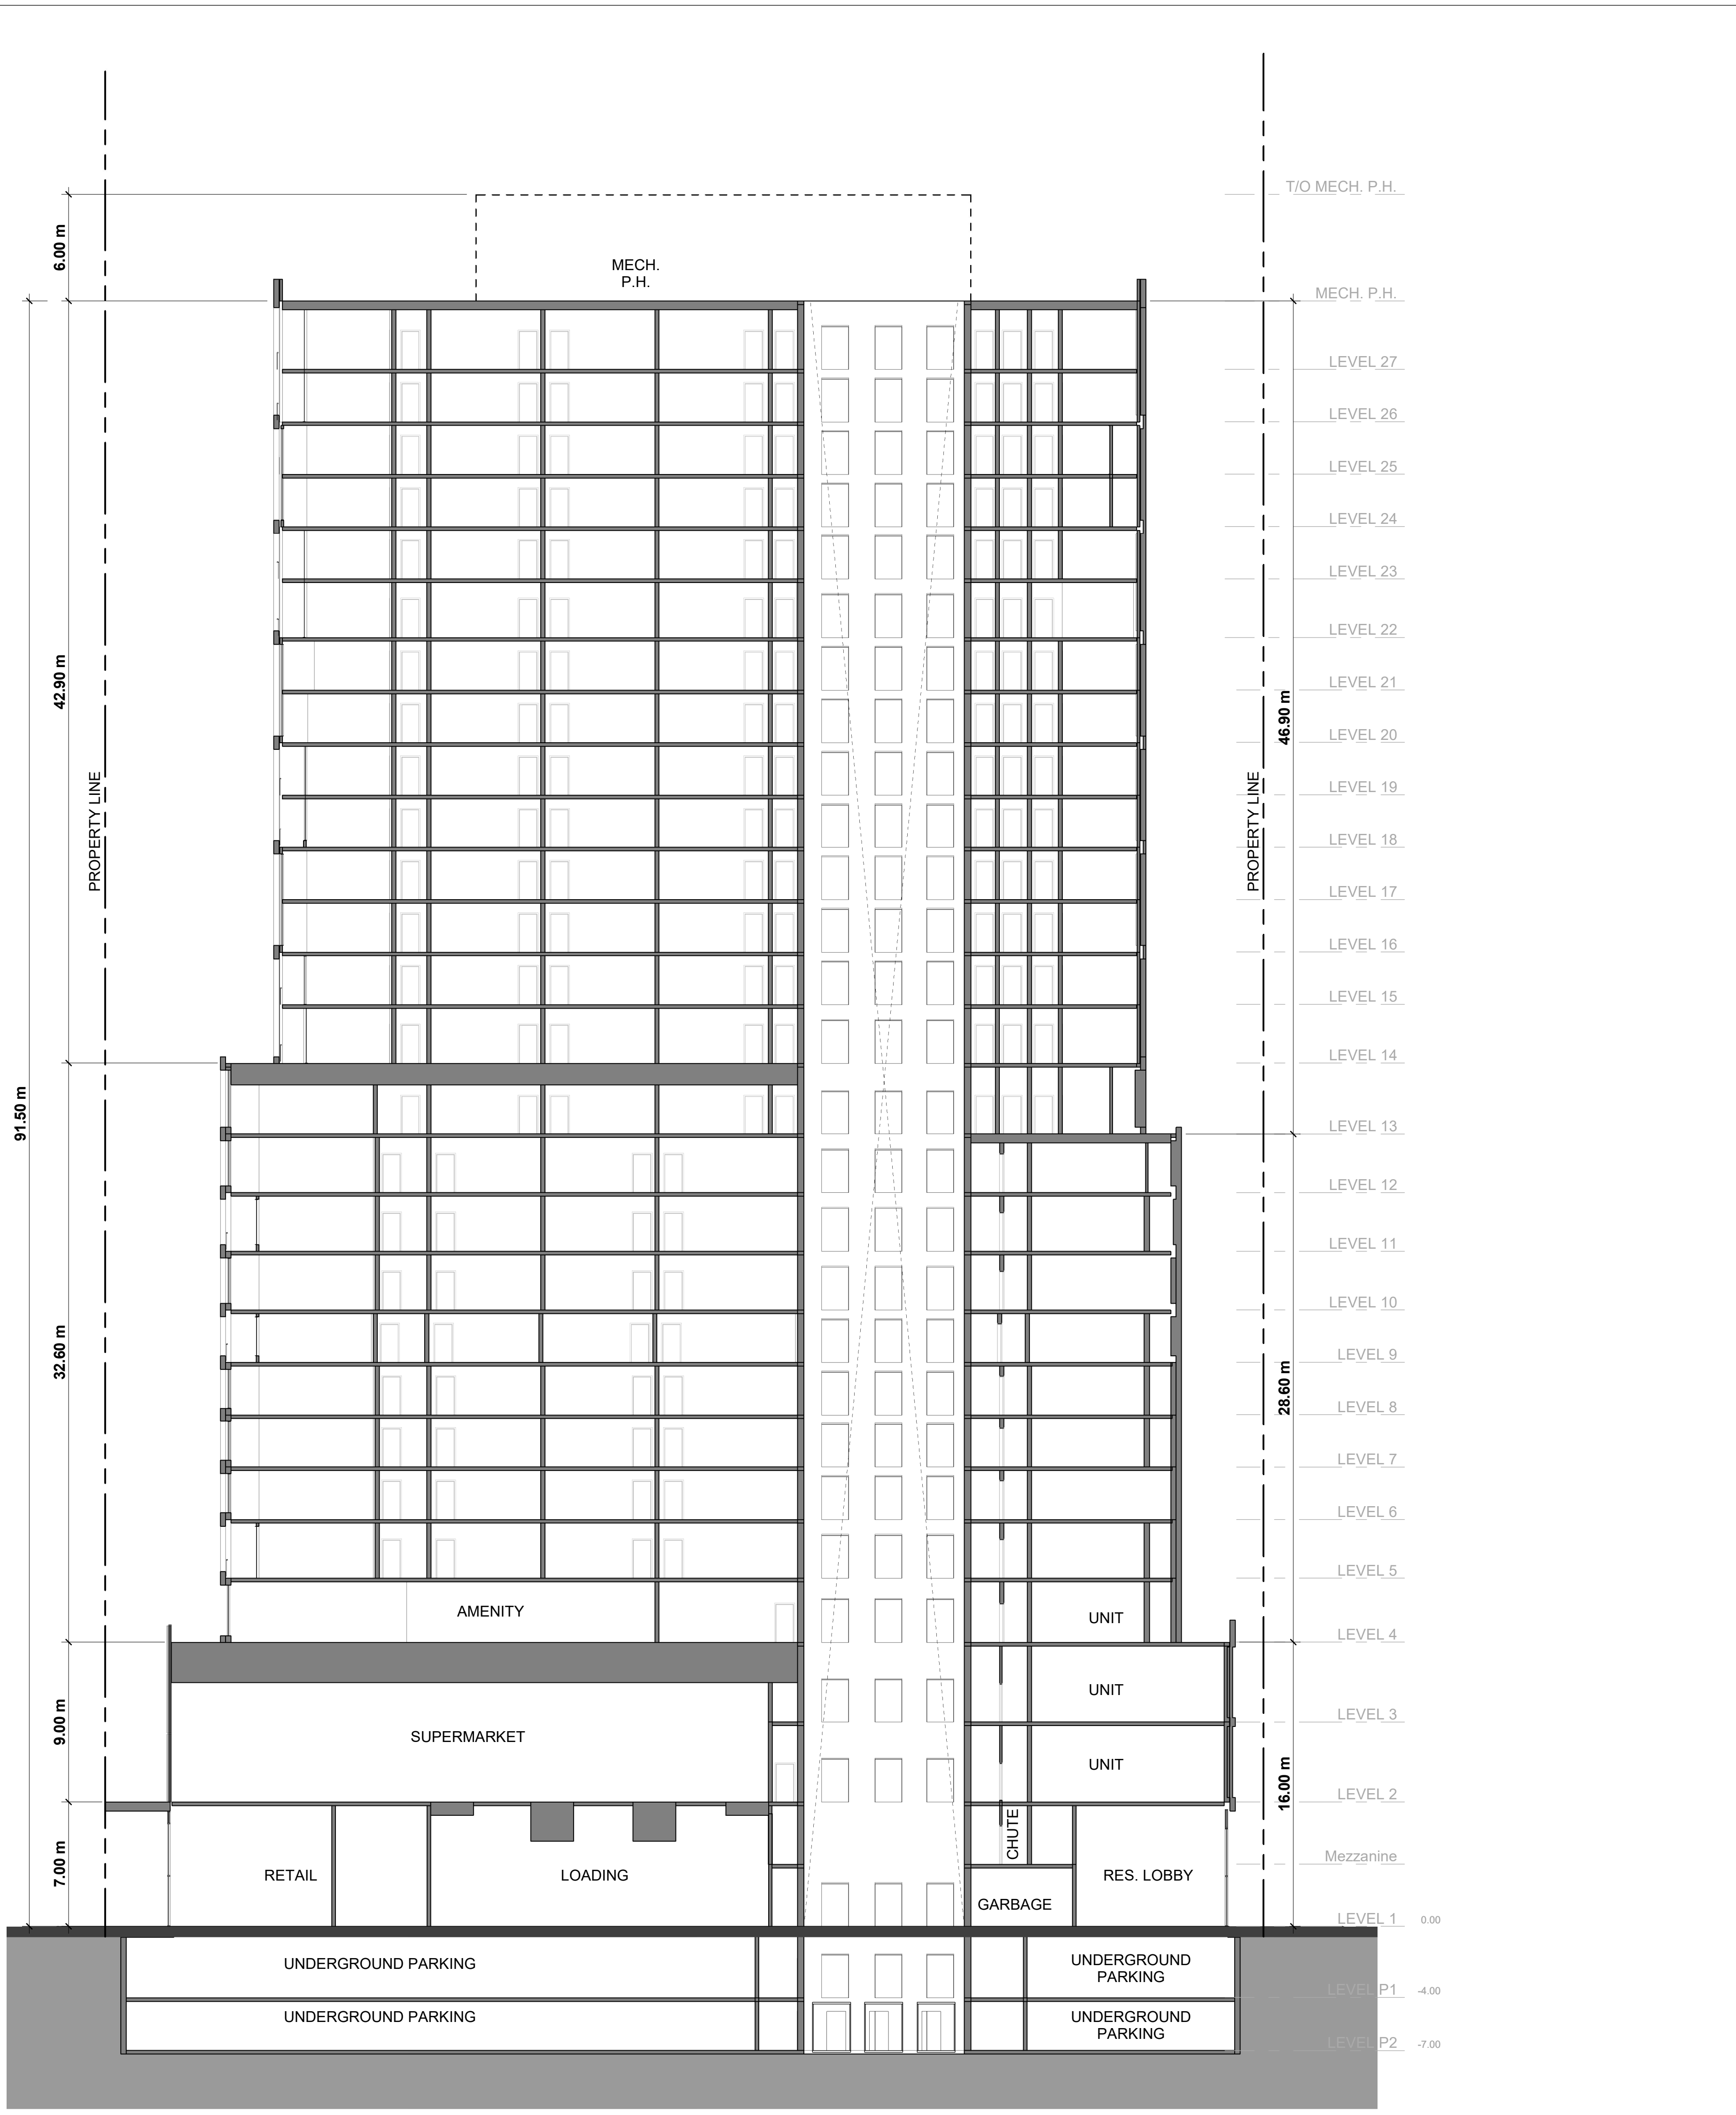

Section 1 - East - West 1
1 : 200 Z4.1

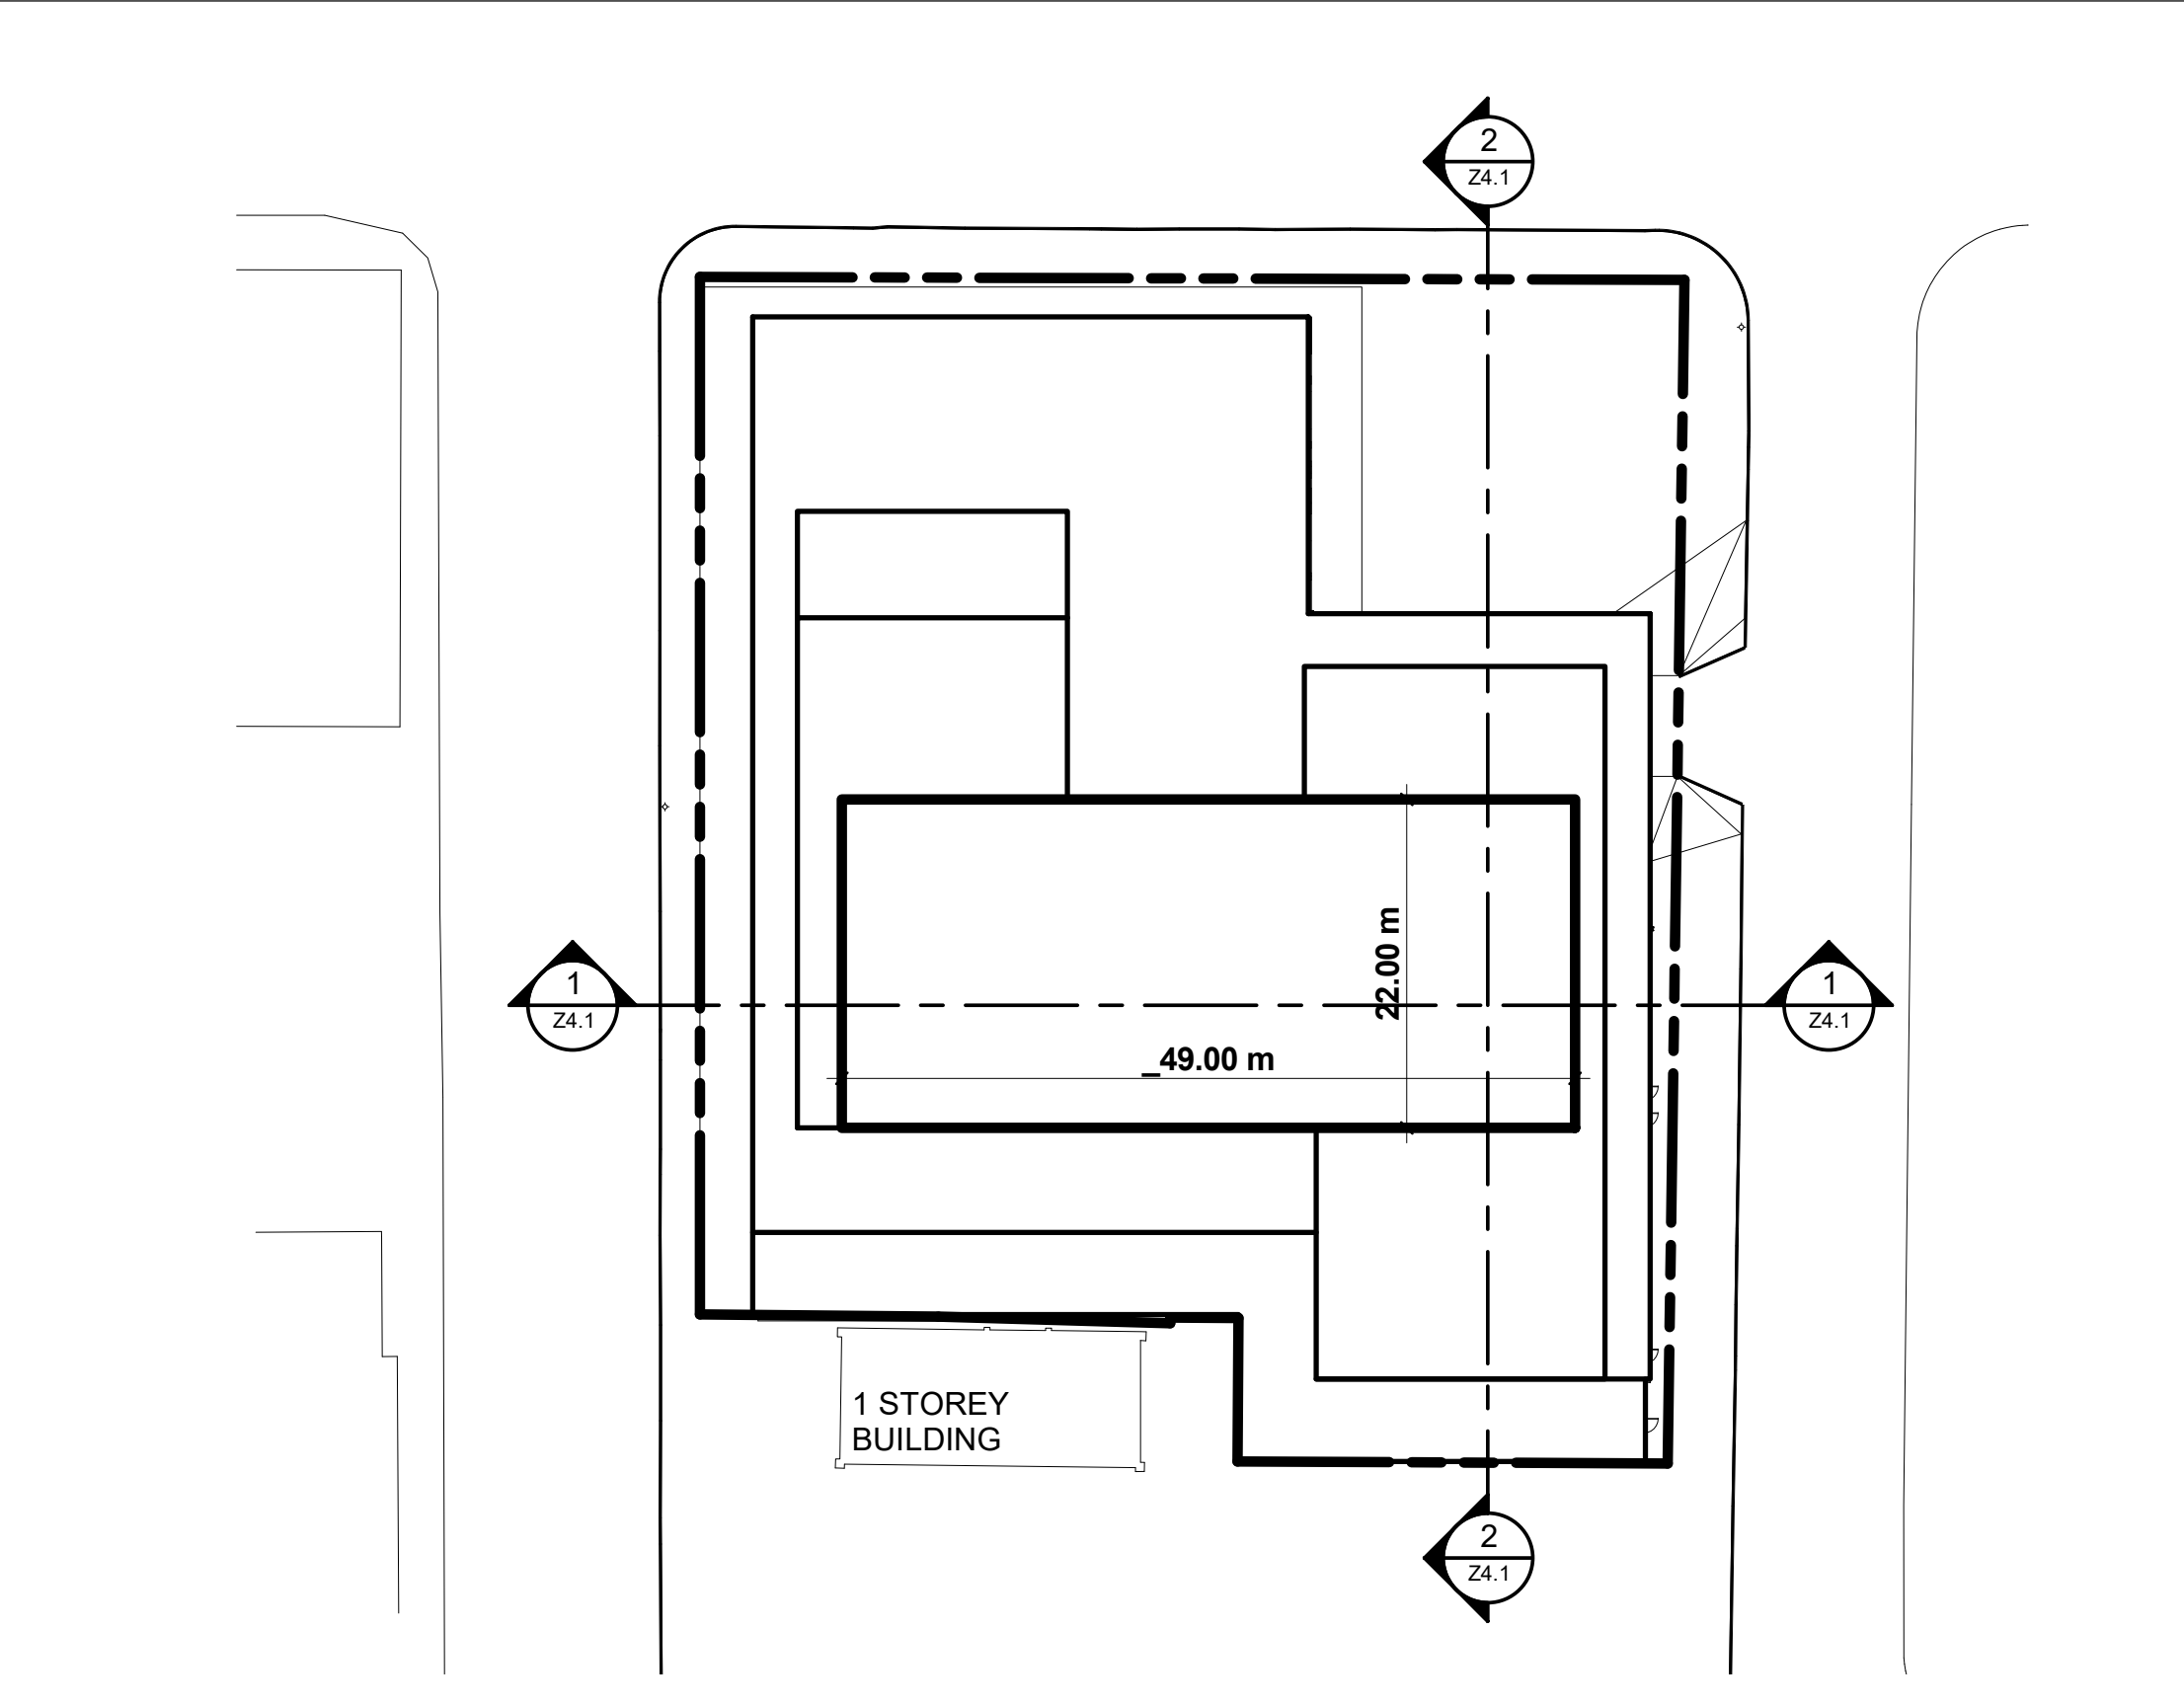

Key Plan 3
NTS Z4.1

All Drawings, Specifications, and Related Documents are the Copyright of the Architect. The Architect reserves all rights in control of use of these documents for the intended use only as specified below. Reproduction of these Documents, without permission from the Architect, is strictly prohibited. The Authorities Having Jurisdiction are permitted to use, distribute, and reproduce these drawings for the intended purpose as stated and dated below, however the extended permission to the Authorities Having Jurisdiction in no way diminishes or limits the Copyright of the Architect, or control of use of these documents by the Architect.

This Drawing is Not To Be Used For Construction Until Signed By the Architect.
Date:



KIRKOR ARCHITECTS AND PLANNERS
20 De Boers Dr. # 400 Toronto ON M3J 0H1
TEL 416 665 6060 kirkorarchitects.com

No.: Revision: Date:

PROGRESS SET
October 15, 2020

03	L PAT	SEP 28, 2020
02	ZBA #2	OCT 16, 2019
01	ZBA #1	MAR 27, 2018

No. Issued For: Date:

Building Section

One Properties

Queen and Parliament
351 QUEEN ST. E. TORONTO, ON
MIXED USE DEVELOPMENT

As indicated
C.C. Drawn by:
A.L. Checked by:
17083 Project No.:
October 15, 2020 Date:
October 15, 2020 Drawing No.:

24.1