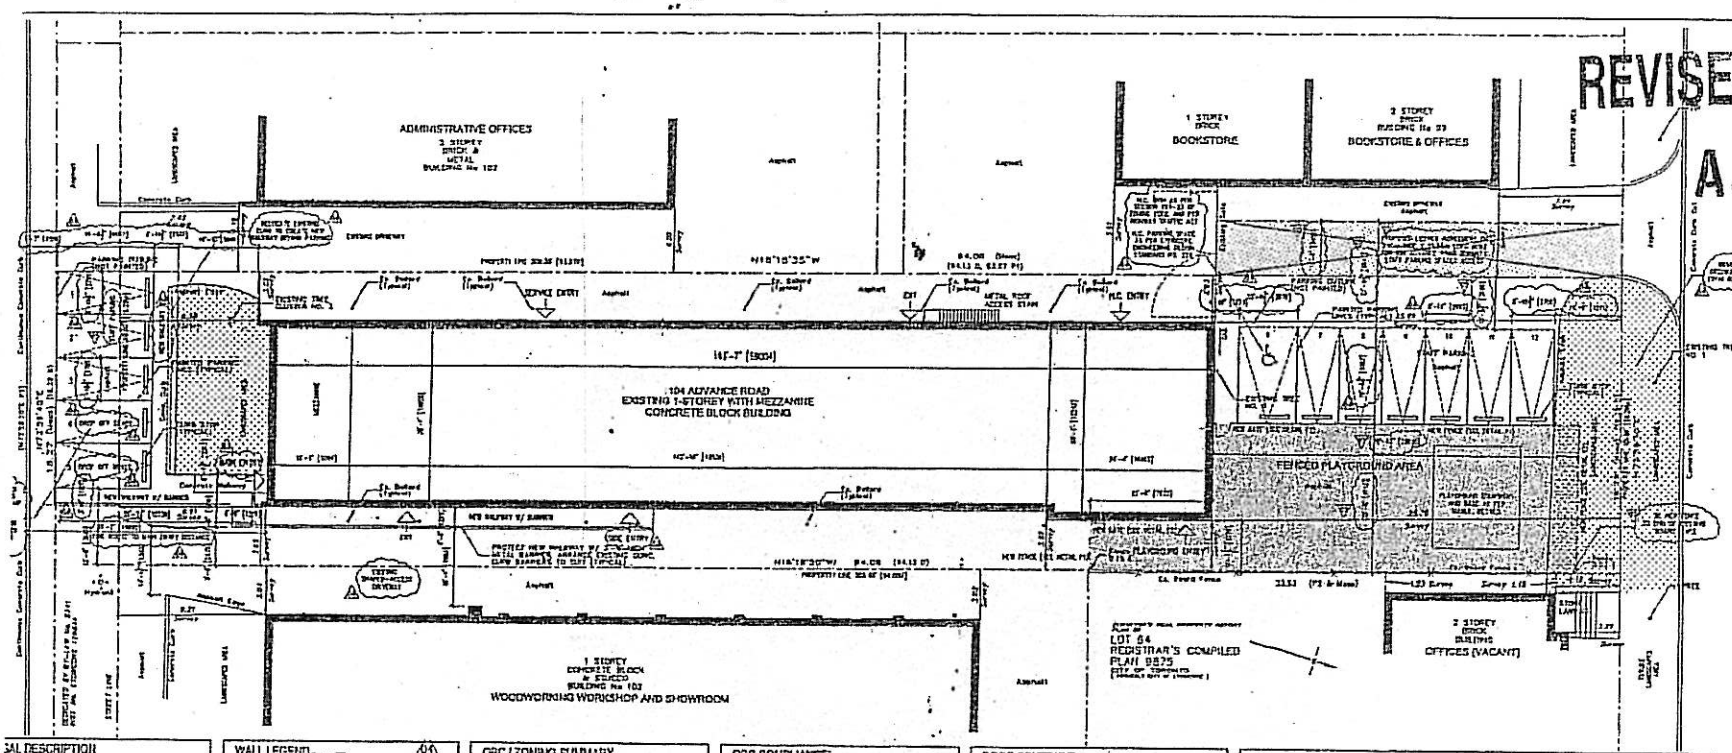

A477/06E

CITY OF TORONTO
RECEIVED
AUG 30 2006
COMMITTEE OF ADJUSTMENT
WEST DISTRICT

SITE DESCRIPTION

PURPOSE OF DRAWINGS

ARCHITECTURAL SCOPE OF WORK

CONSULTANTS DRAWINGS

EXISTING BUILDING

WALL LEGEND

WALL SCHEDULE

NOTED NO FIRE-RESISTANCE RATED PARTITIONS REQUIRED

FLOOR / ROOF SCHEDULE

OBC / ZONING SUMMARY

OCCUPANT LOAD

ZONING COMPLIANCE

BUILDING STATISTICS

OBC COMPLIANCE

OBC REQUIREMENTS

DOOR SCHEDULE:

All new doors to be 2'-6" x 6'-10" unless noted otherwise. All new doors to be pre-hung single, unless noted otherwise. Install new interior H.C. or solid wood doors in metal frames.

Note: All aluminum entrance doors in thermally-broken aluminum frame c/w tempered lites set and pre-cut openings. Install entrance sets on new sills where indicated by 'frame'. Install privacy sets for all bathrooms.

D1	2'-6" x 6'-10" solid wood door in metal frame c/w vision panel
D2	2'-6" x 6'-10" solid wood door in metal frame c/w vision panel
D3	2'-6" x 6'-10" solid wood door in metal frame c/w no vision panel
D4	Pair glass exterior entrance in metal frame c/w no vision panel
D5	3 - 2'-6" x 6'-10" solid wood doors in metal frame c/w no vision panel
D6	Pair glass exterior entrance in existing metal frame c/w no vision panel
D7	2 - 2'-6" x 6'-10" aluminum doors in aluminum frame c/w self-closer, no locks
EX	Existing entrance and exterior doors to remain

KEY PLAN

CONTEXT PLAN - N.T.S.

Studel Inc.

ONTARIO ASSOCIATION OF ARCHITECTS

GENERAL NOTES - N.T.S.
SITE PLAN - 1 = 150 (METRIC)

DAY CARE INTERIOR RENOVATION
104 ADVANCE ROAD, ETOBICOKE

A-0