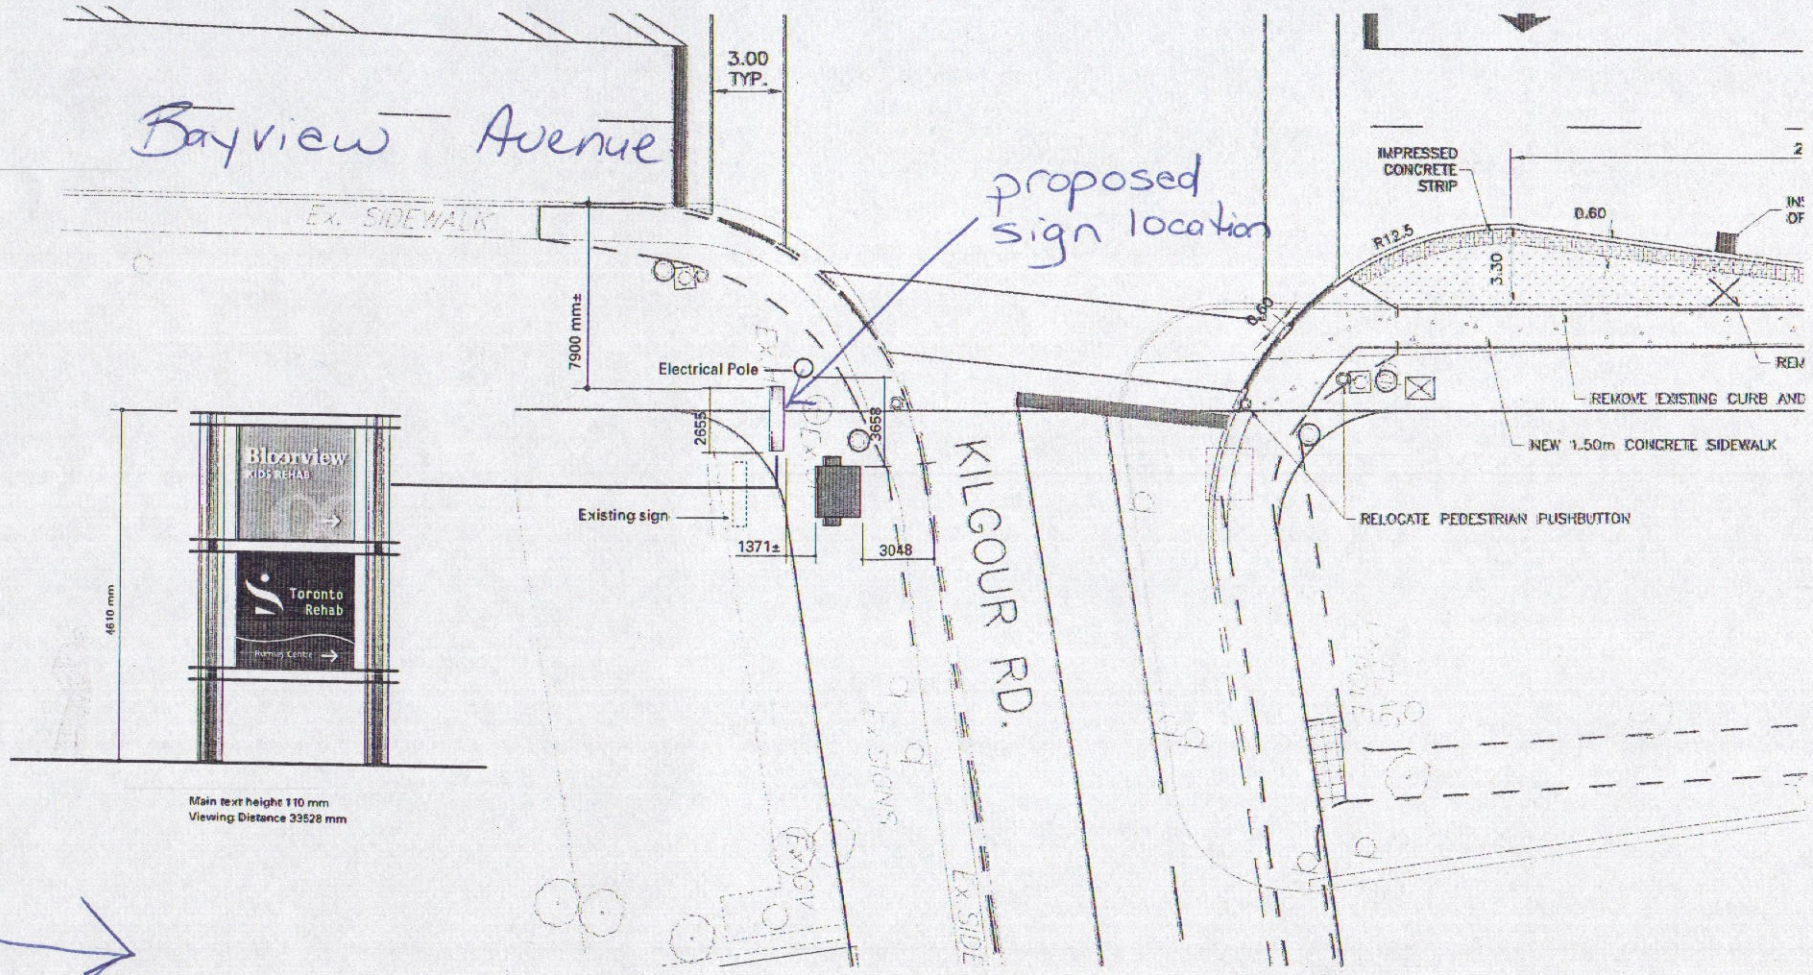

ENTRO COMMUNICATIONS

These designs, plans, and specifications, and the copyright herein, are the property of Entro Communications, wholly, and must not be used, reproduced, or copied wholly or in part without the express written consent of Entro Communications

NO.	DESCRIPTION	DATE

CLIENT: Bloorview MacMillan Children's Centre				SIGN TYPE		DRAWING: Site Identification - Location Plan (Short Version)		
PROJECT: Site Identification				DATE: Jan. 2006				
DRAWN BY: JP	CHECKED BY	DIMENSIONS: Metric	SCALE: as indicated	SHEET: 1	OF: 1	JOB NO: 683	DRAWING NO.: LP	REV NO.: A

Attachment 2

Attachment 2