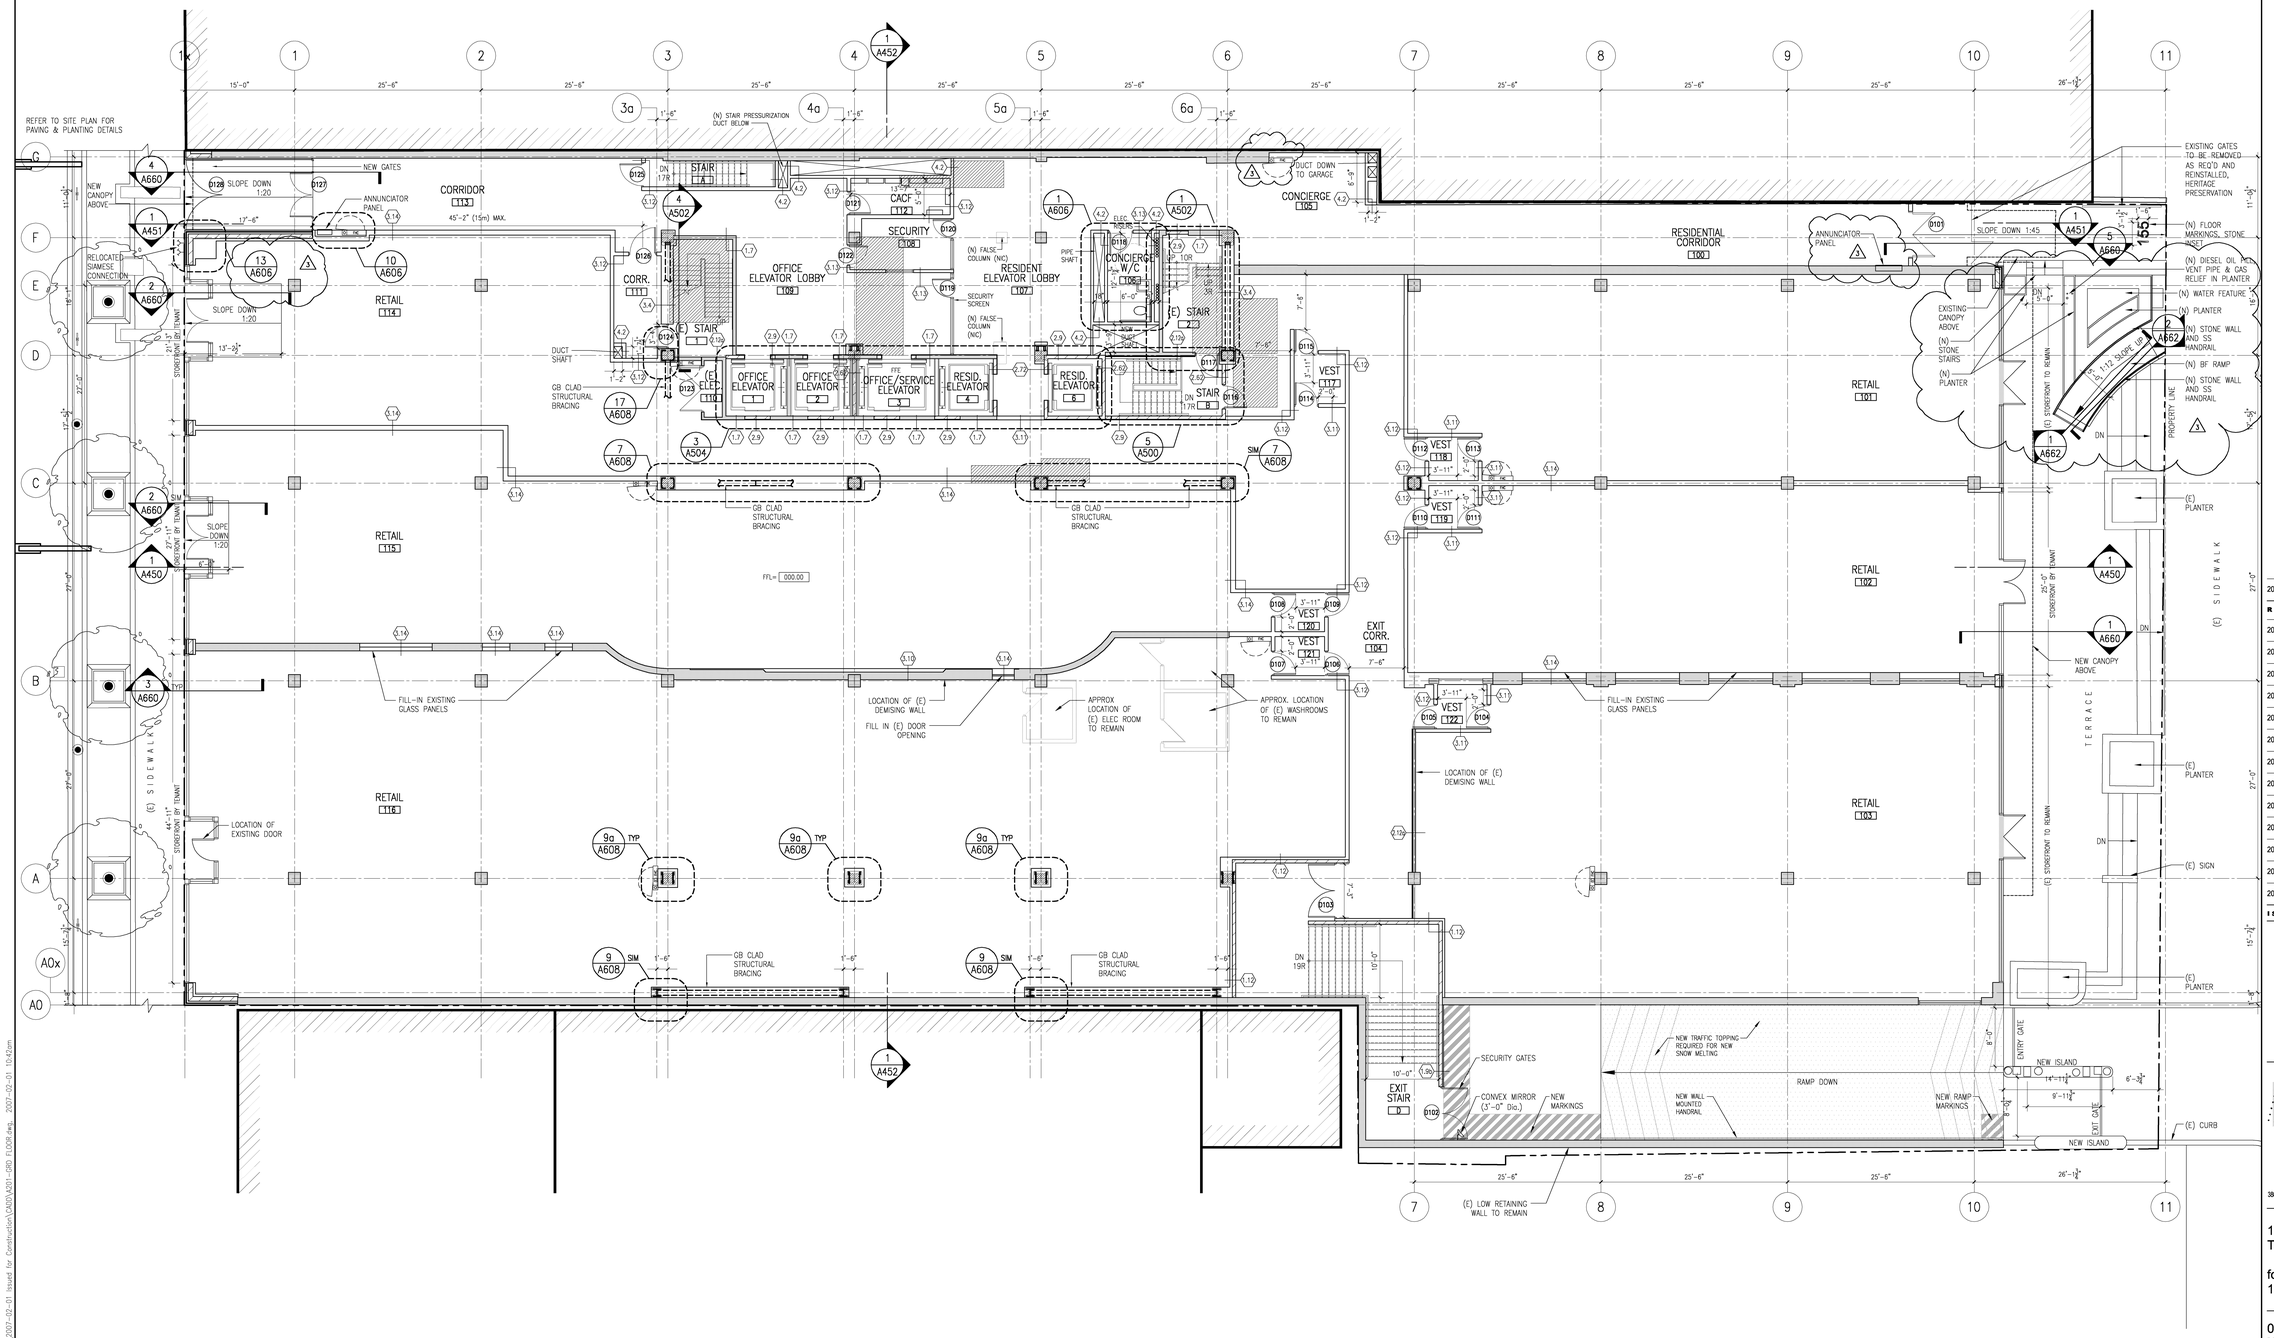

LEGEND:

- EXISTING COLUMN C/W SPRAY FIRE PROOFING
- EXISTING COLUMN ENCASED IN CONCRETE
- EXISTING REINFORCED COLUMN C/W SPRAY FIRE PROOFING
- NEW COLUMN C/W SPRAY FIRE PROOFING
- EXISTING WALL TO REMAIN
- NEW WALL
- STRUCTURAL BRACING
- FINISHED FLOOR LEVEL — FFL= 379.50
- EXTENT OF NEW SLAB
- EXTENT OF NEW CONCRETE TOPPING
- EXTENT OF NEW CELLUFOAM CONCRETE TOPPING

NOTES:

1. OFFICE ELEVATOR 1 TO BE USED AS TEMPORARY FIRE FIGHTER'S ELEVATOR DURING CONSTRUCTION - TYPICAL FOR FLOORS BASEMENT TO 10TH.

2005-12-13	3	REVISED PER SI-3

REVISION RECORD

2007-02-01	ISSUED FOR CONSTRUCTION
2006-11-15	ISSUED FOR TENDER
2006-11-02	ISSUED FOR CO-ORDINATION
2006-10-24	ISSUED FOR FINAL CODE REPORT
2006-09-15	ISSUED FOR PRE-TENDER COSTING
2006-09-11	ISSUED FOR CO-ORDINATION
2006-07-19	ISSUED FOR CITY REVIEW
2006-06-26	ISSUED FOR MECH. & ELEC. SERVICE PERMIT
2006-06-02	ISSUED FOR CITY REVIEW
2006-05-10	REVIEW
2006-03-08	REVISED BUDGET
2005-09-22	ISSUED FOR C.O.A.
2005-09-09	REVISED P.P.R.

ISSUE RECORD

quadrangle
ARCHITECTS LIMITED
380 Wellington Street West Toronto, Ontario M5V 1E3 T 416 598 1240 F 416 598 3123

130 Bloor Street West
Toronto, Ontario

for
130 Bloor KS Inc.

PROJECT	SCALE	DRAWN	REVIEWED
05028	1/8"=1'-0"	VJ	BLC

GROUND FLOOR PLAN

A201

Note: This drawing is the property of the Architect and may not be reproduced or used without the expressed consent of the Architect. The Contractor is responsible for checking and verifying all levels and dimensions and shall report all discrepancies to the Architect and obtain clarification prior to commencing work.

G:\05028-130 Bloor Street\Drawings\Issued Sets\2007-02-01 Issued for Construction\CASD\A201-GRD FLOOR.dwg, 2007-02-01 10:42am