APPENDIX ' A'

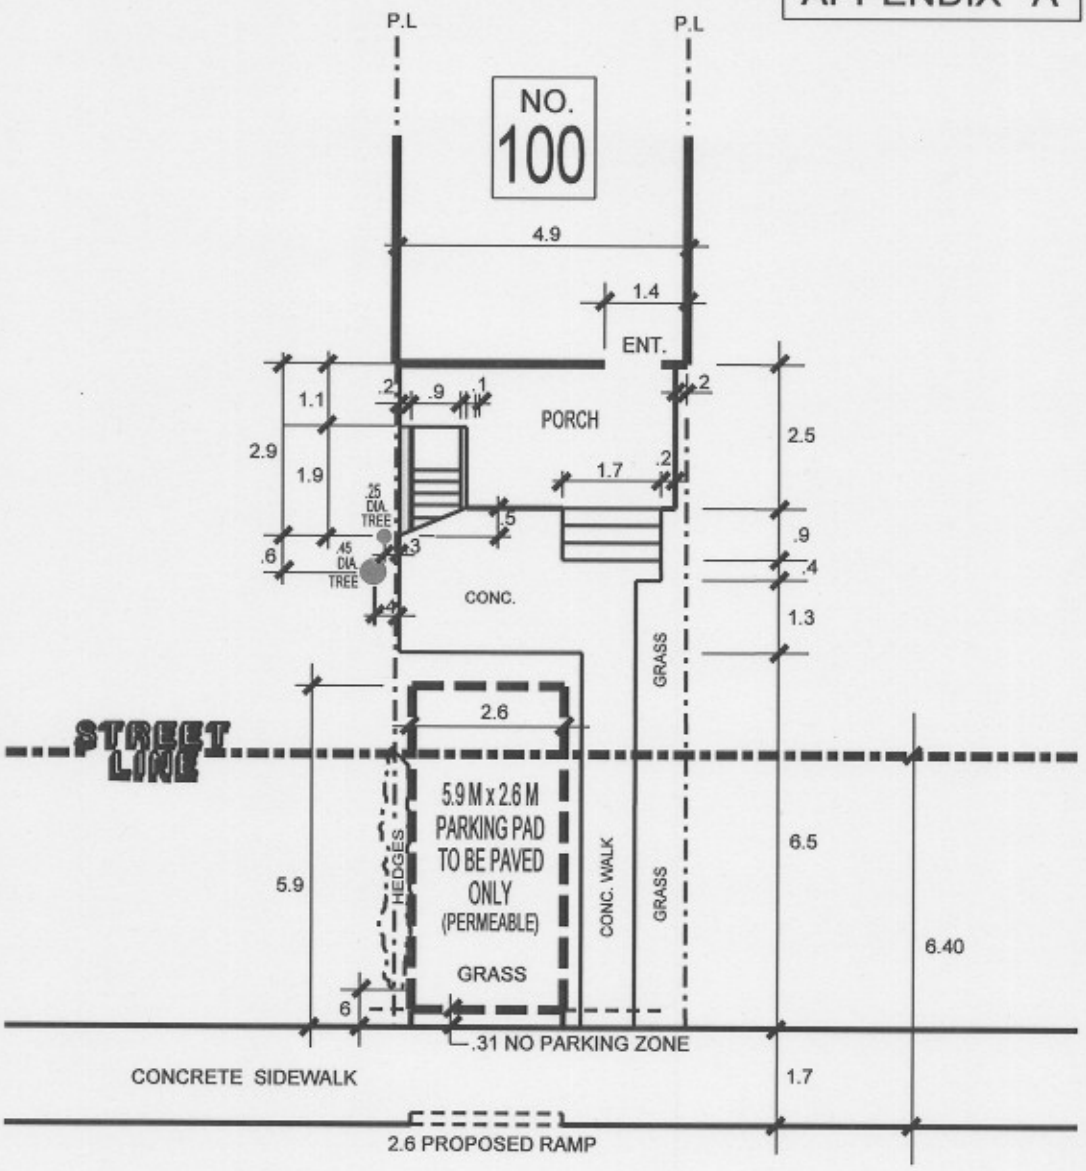

GLENDALE AVENUE

NOTE
1.5m HARD PAVING REQUIRED
IF CRUSHED BRICK OR GRAVEL
IS TO BE USED

TORONTO

TRANSPORTATION SERVICES DIVISION
TORONTO AND EAST YORK DISTRICT
RIGHT OF WAY MANAGEMENT OFF STREET PARKING

FRONT YARD PARKING

FYP: 89080

TOTAL PARKING AREA ON STREET ALLOWANCE	11.0 M²	PRIVATE PROPERTY			STREET ALLOWANCE		
		AREA PER SQ. METER (M²)	PERCENTAGE %	CODE	AREA PER SQ. METER (M²)	PERCENTAGE %	CODE
TOTAL AREA		20.1	100		23.3	100	
LANDSCAPE OPEN SPACE		16.8	83	50	13.0	55	
PAVED AREA		3.3	16	50	11.0	47	
SOFT LANDSCAPING		6.4	37	30	8.7	37	15

DRAWN BY: MEL PAPA DATE: APR.28' 06 SCALE: 1:100

REVISIONS

Date	By
SEPT.11 '07	M.P.P.

...\FYP\2006\glendale100.dgn 9/11/2007 1:23:08 PM