APPENDIX 'D'

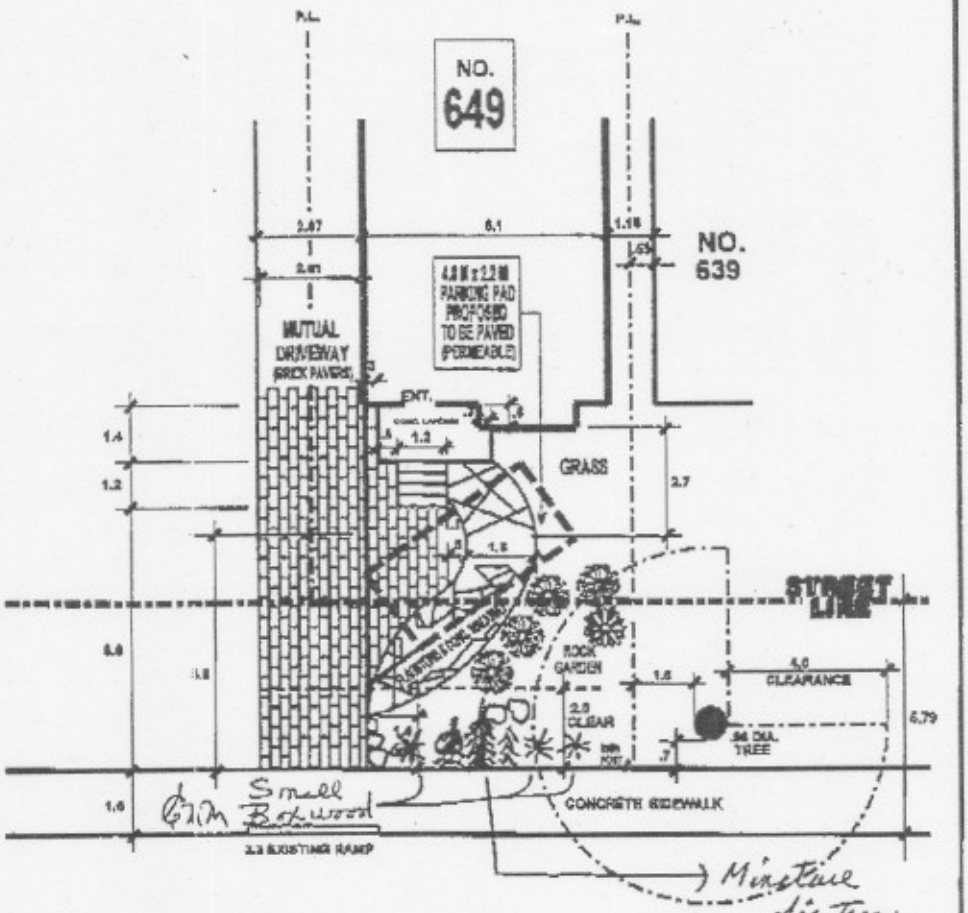

NOTE
1.8m HARD PAVING REQUIRED IF CRUSHED BRICK OR GRAVEL IS TO BE USED

NOTE:
OWNERS VEHICLE SIZE FOR 2004 V.W. JETTA
4.35 M x 1.73 M

TRANSPORTATION SERVICES DIVISION
TORONTO AND EAST YORK DISTRICT
RIGHT OF WAY MANAGEMENT OFF STREET PARKING

DRIVEWAY WIDENING DW: 104620

TOTAL PARKING AREA ON STREET ALLOWANCE	1.4 M²	PRIVATE PROPERTY AREA PER SQ. METER (M²)	PERCENTAGE %	PERCENTAGE CODE	STREET ALLOWANCE AREA PER SQ. METER (M²)	PERCENTAGE %	PERCENTAGE CODE
TOTAL AREA		33.1	100		33.4	100	
LANDSCAPE OPEN SPACE		14.6	69	60	24.5	73	
PAVED AREA		16.5	50	60	8.9	27	
SOFT LANDSCAPING		11.8	71	30	25.3	82	15

DRAWN BY: MEL PAPA DATE: OCT.26' 06 SCALE: 1:100

REVISIONS	
Date	By
SEPT. 7' 07	M.P.P.

...\DW\2006\merton 649.dgn 10/10/2007 3:31:22 PM