APPENDIX 'A"

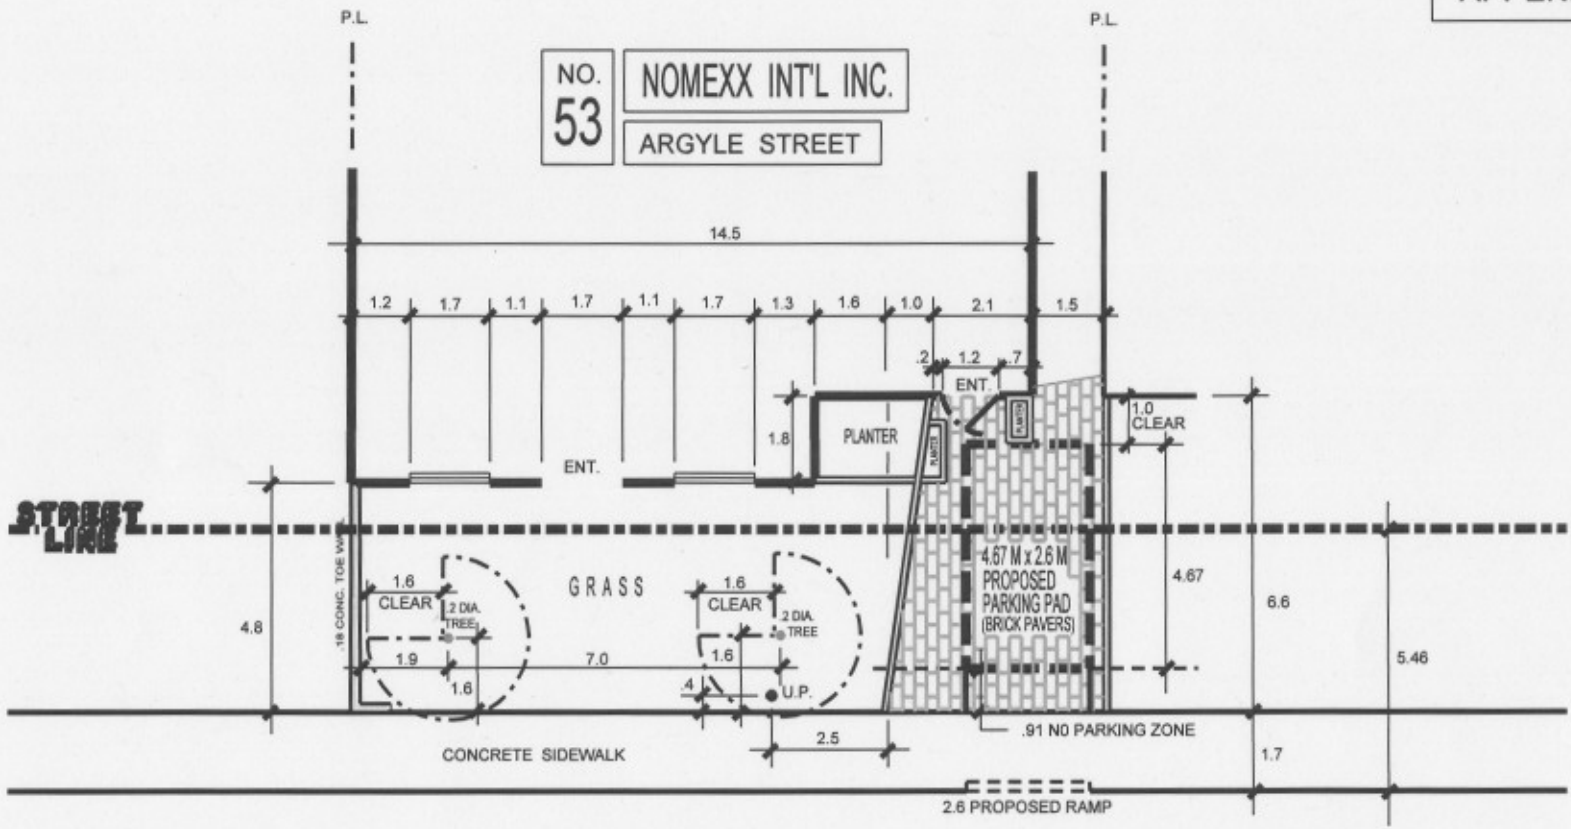

TRANSPORTATION SERVICES DIVISION
TORONTO AND EAST YORK DISTRICT
RIGHT OF WAY MANAGEMENT OFF STREET PARKING

BOULEVARD PARKING B.P. 5472

TOTAL PROPOSED PARKING AREA BELOW STREET LINE	9.8 M^2

DRAWN BY: M.P.P. DATE: NOV. 20' 06 SCALE: 1:100

REVISIONS	
Date	By
FEB.28' 07	M.P.P.

ARGYLE STREET

NOTE:
MIDSIZE CAR TO BE PARKED ONLY
* OWNERS VEHICLE SIZE REQUIRED. *

...\CBP\2006\argyle 53.dgn 3/2/2007 1:26:22 PM