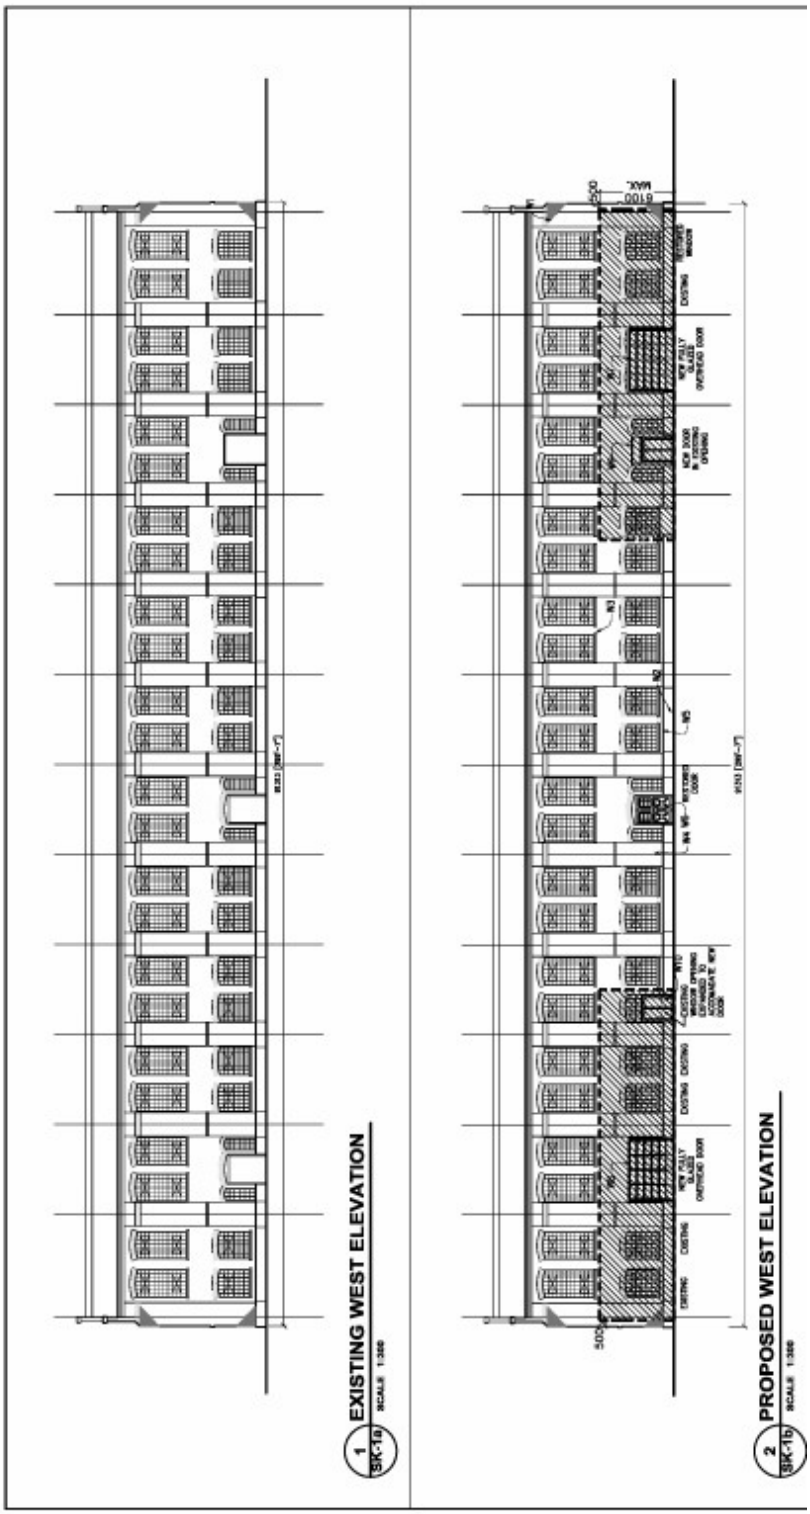PLANS - WEST FAÇADE ATTACHMENT NO. 5