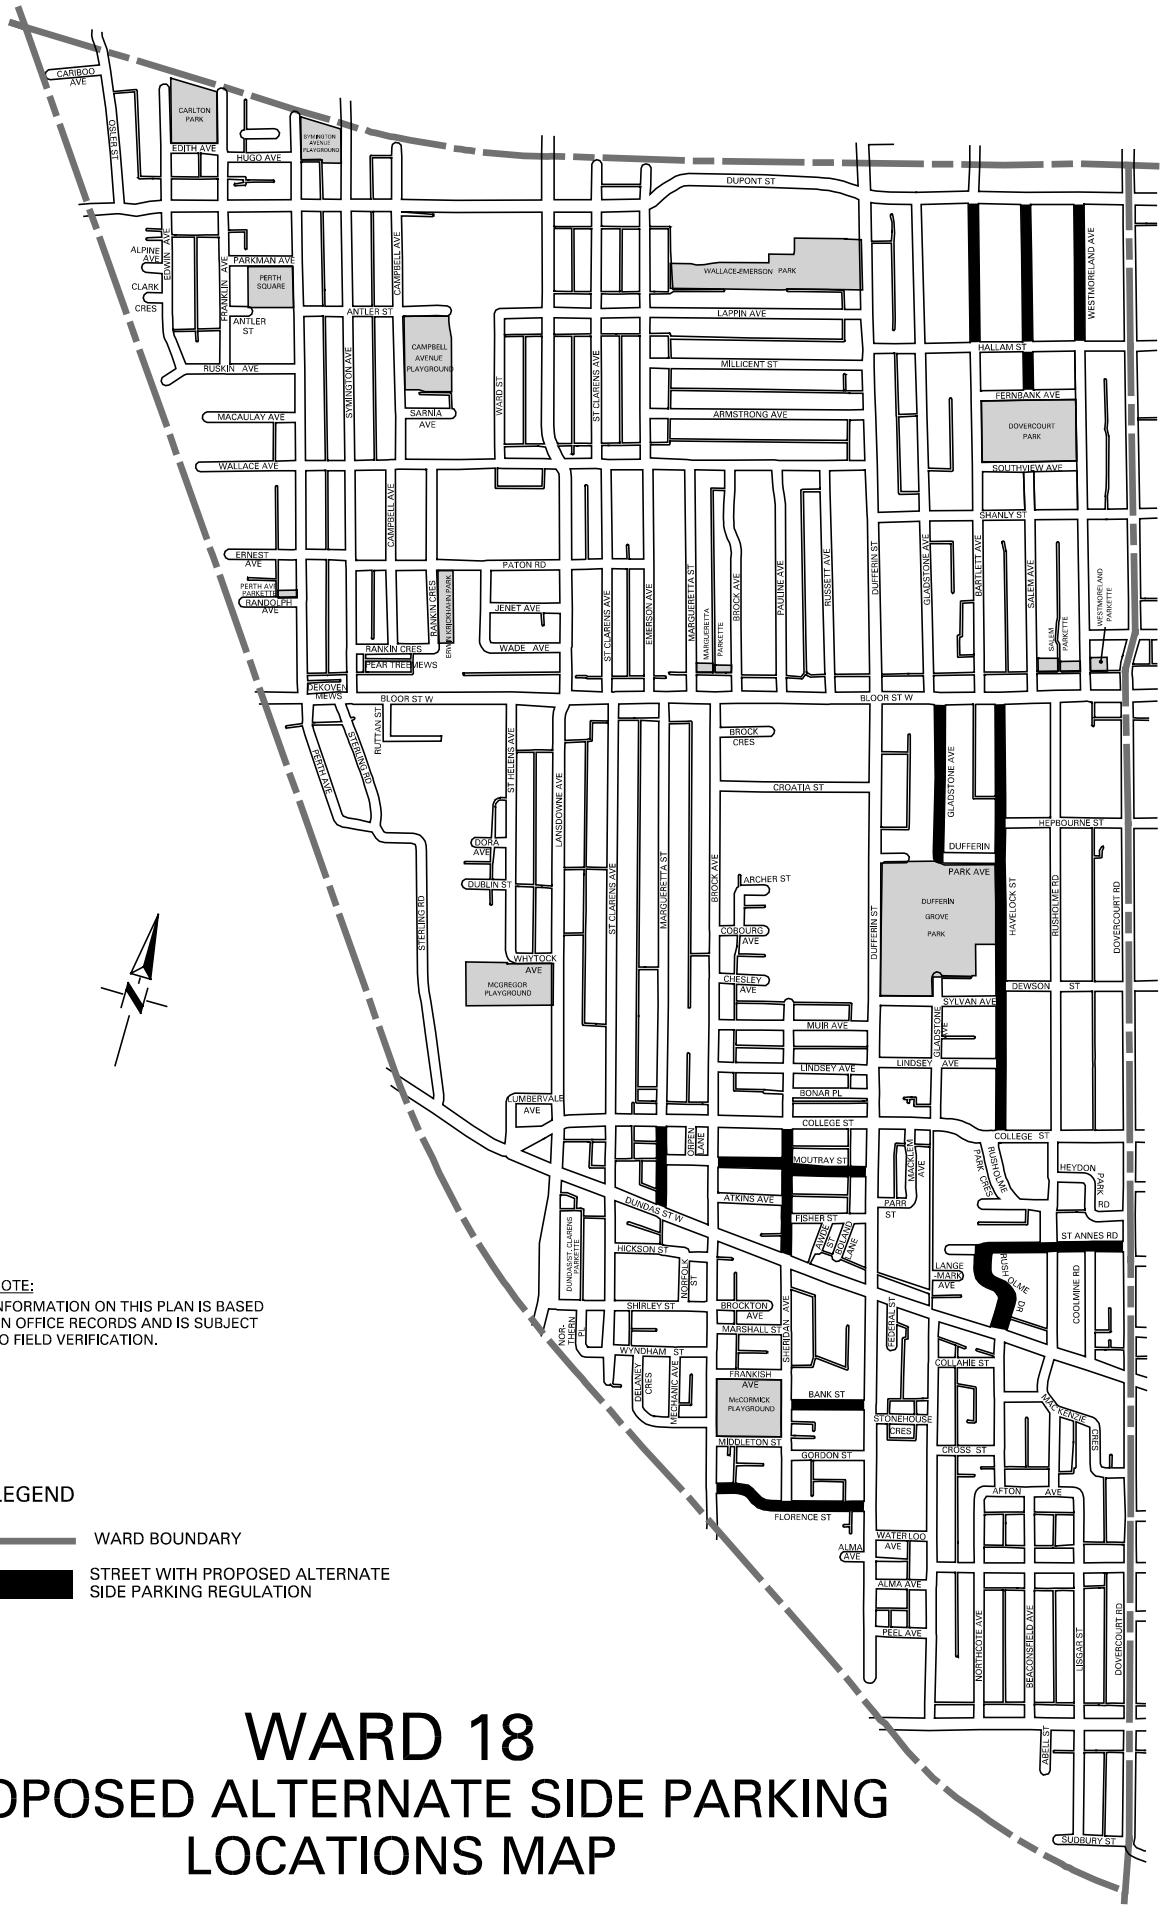

NOTE:
INFORMATION ON THIS PLAN IS BASED ON OFFICE RECORDS AND IS SUBJECT TO FIELD VERIFICATION.

LEGEND

WARD BOUNDARY

STREET WITH PROPOSED ALTERNATE SIDE PARKING REGULATION

WARD 18
PROPOSED ALTERNATE SIDE PARKING LOCATIONS MAP

DWG. NO. 421F-9152 S.N. DECEMBER 2007 TRANSPORTATION SERVICES TORONTO & EAST YORK DISTRICT