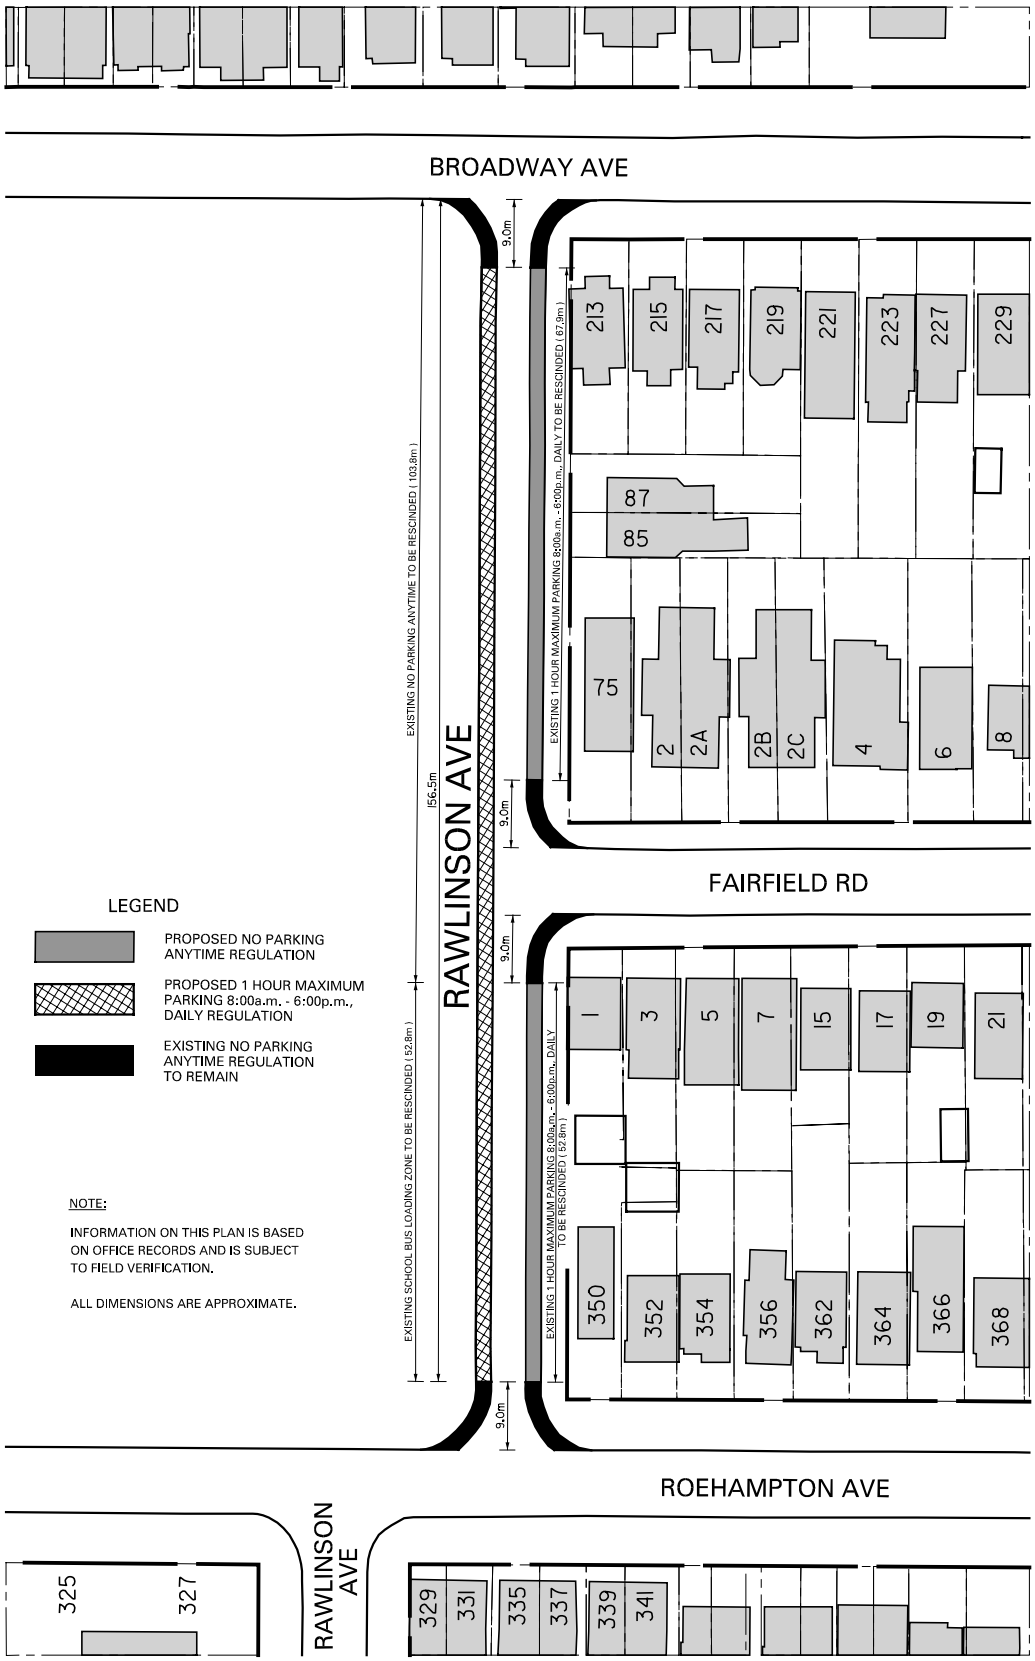

RAWLINSON AVENUE
BROADWAY AVENUE - ROEHAMPTON AVENUE
EXISTING AND PROPOSED PARKING REGULATIONS

DWG. NO. 421F-9182 S.J.L. JANUARY, 2008 TRANSPORTATION SERVICES TORONTO & EAST YORK DISTRICT