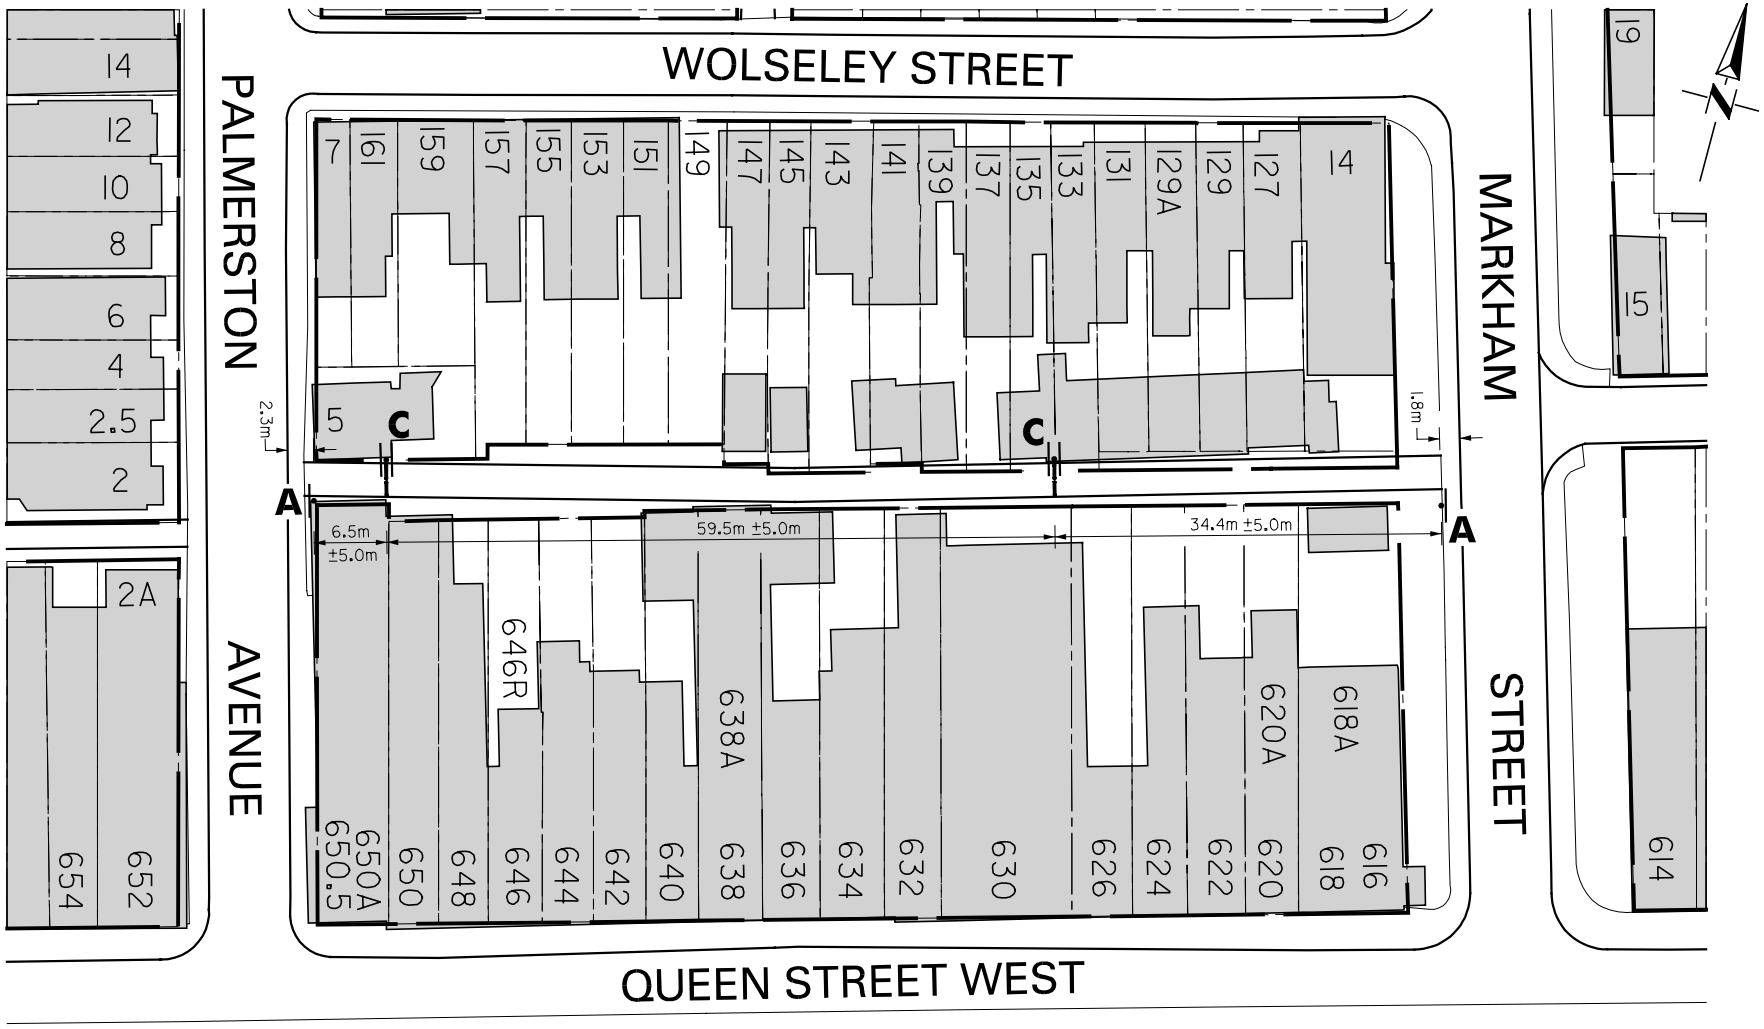

REFER TO DWG. NOS. 421F-6643 AND 421F-4276 FOR DETAILS OF SPEED BUMPS AND SIGNS RESPECTIVELY.

PROPOSED SPEED BUMP & SIGN LAYOUT IN LANE SYSTEM BOUNDED BY: QUEEN STREET WEST, PALMERSTON AVENUE, WOLSELEY STREET AND MARKHAM STREET

NOTE:
ALL DIMENSIONS ARE APPROXIMATE.

WARD 19

DWG. NO. 421F-9171 | S.J.L. | JANUARY, 2008 | TRANSPORTATION SERVICES | TORONTO & EAST YORK DISTRICT