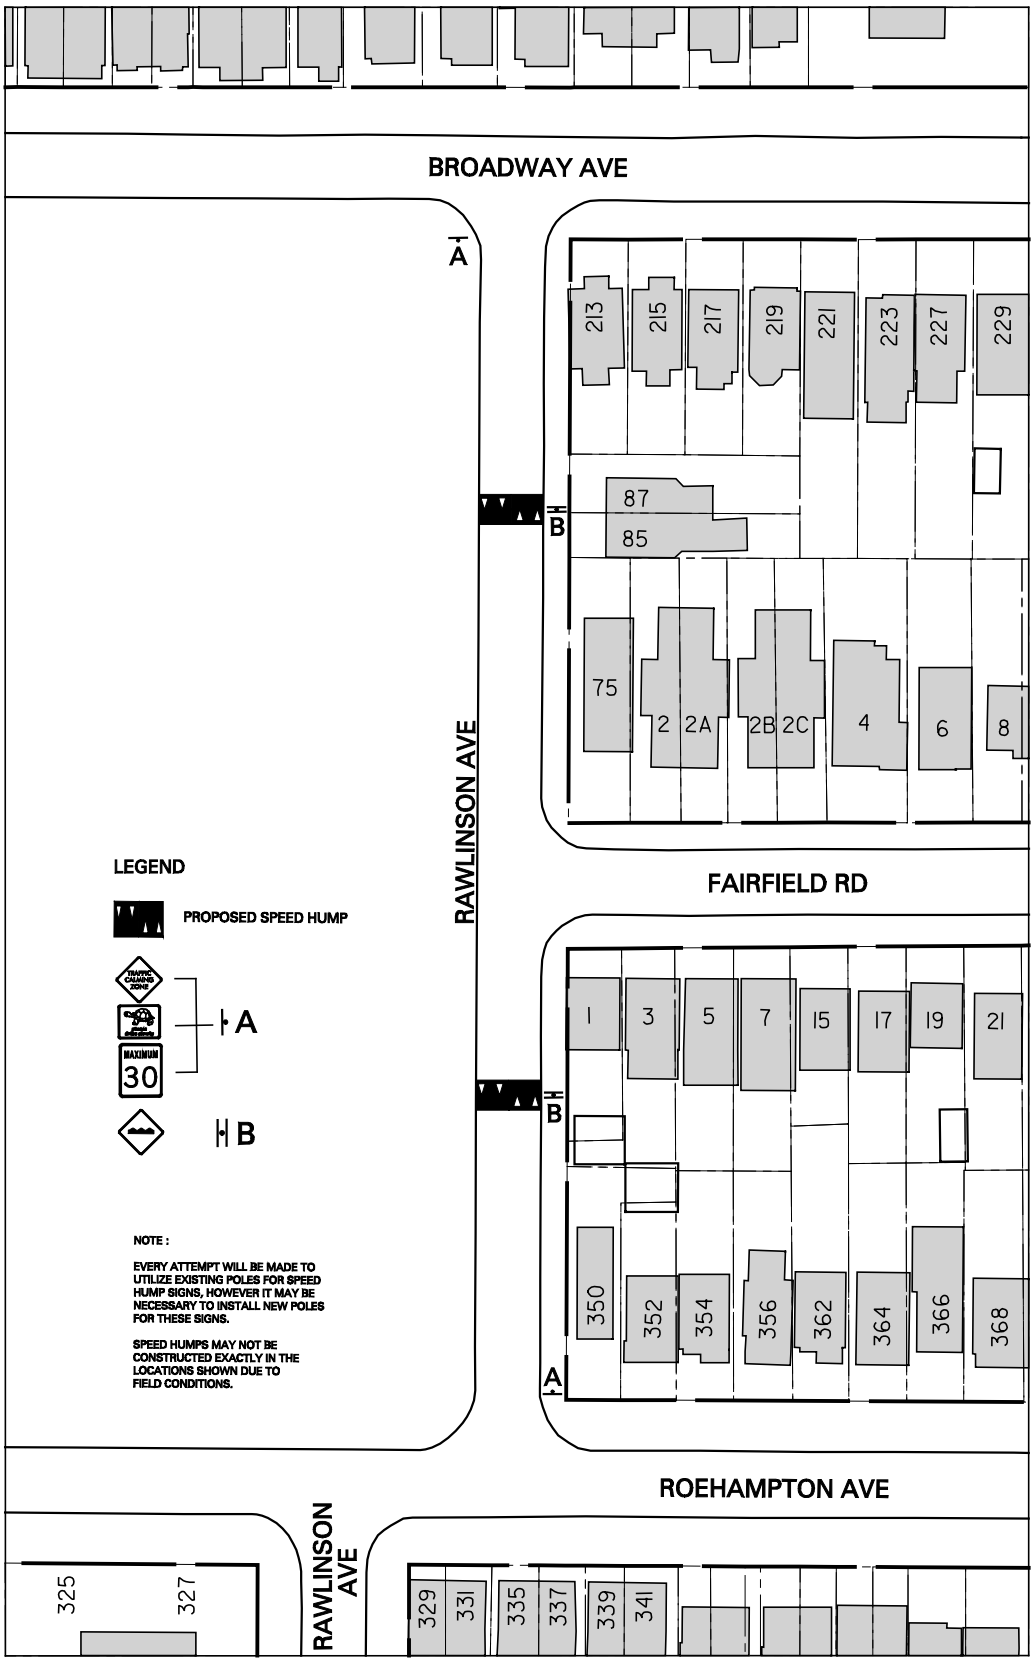

RAWLINSON AVENUE
BROADWAY AVENUE - ROEHAMPTON AVENUE
REQUESTED SPEED HUMPS

DWG. NO. 421F-9170 S.N. JANUARY, 2008 TRANSPORTATION SERVICES TORONTO & EAST YORK DISTRICT