APPENDIX 'D'

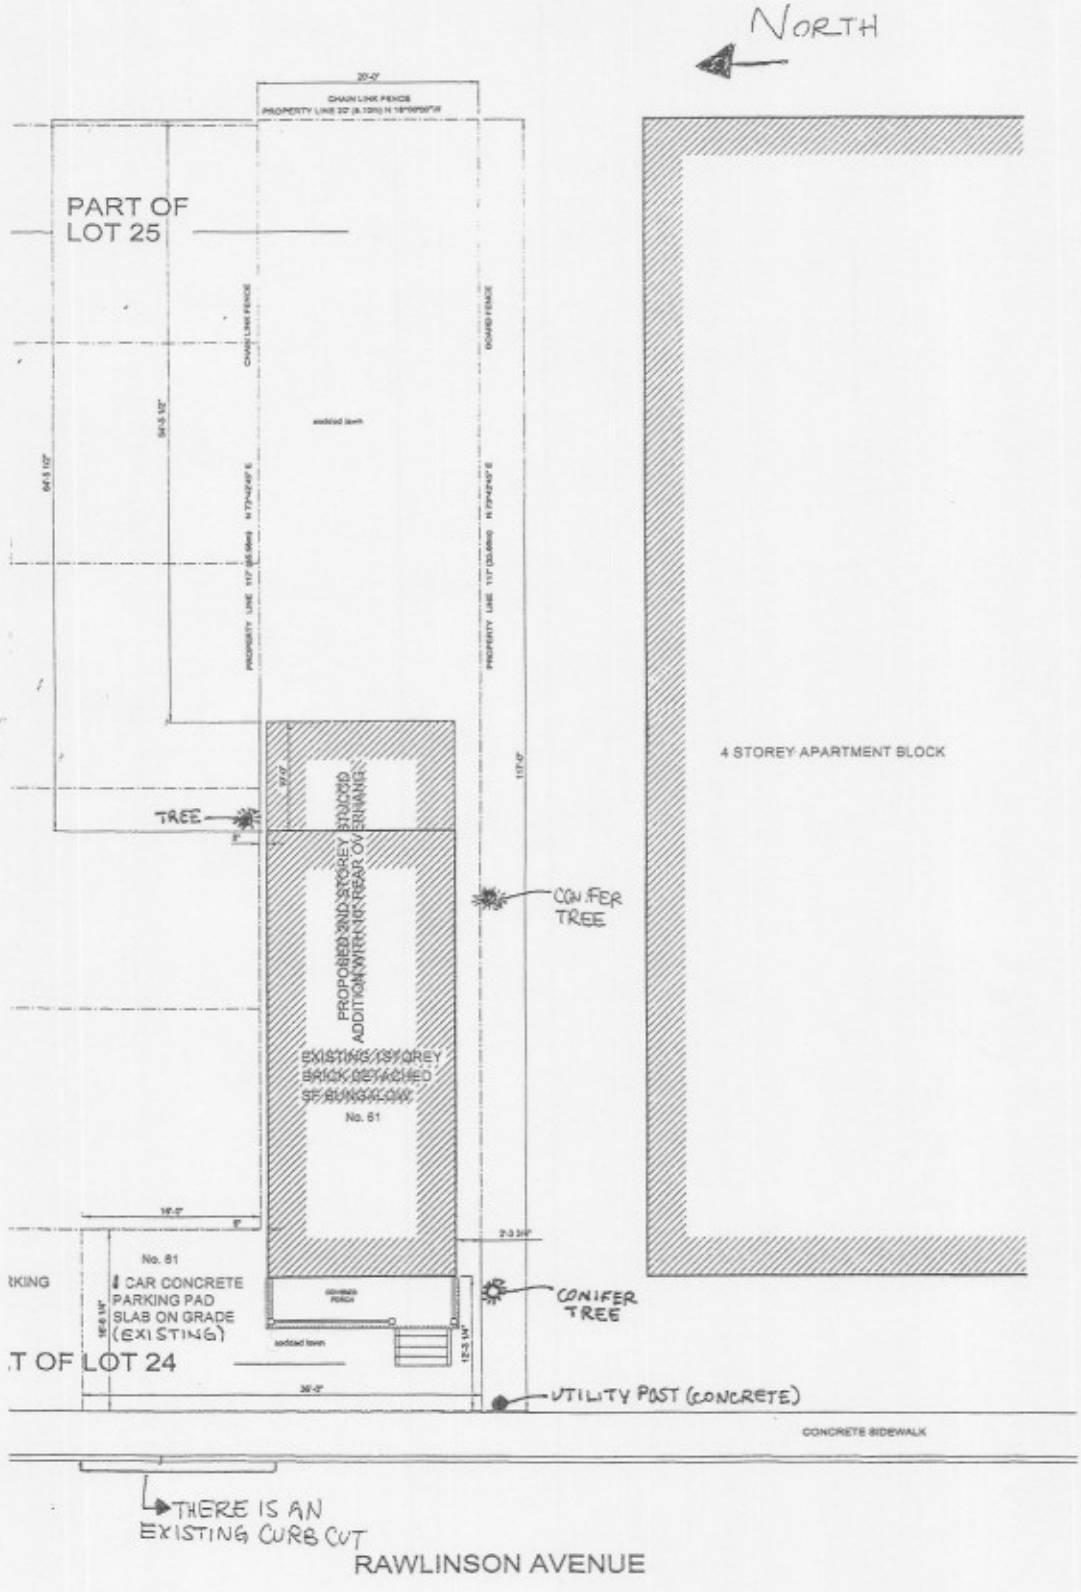
NORTH
CHAIN LINK FENCE
PART OF
LOT 25
PROPERTY LINE
CHAIN LINK FENCE
BOARD FENCE
sodded lawn
4 STOREY APARTMENT BLOCK
TREE
PROPOSED 2ND STOREY
ADDITION WITH REAR OVERHANG
EXISTING 1ST STOREY
BRICK DETACHED
SF BUNGALOW
No. 61
CONIFER
TREE
No. 61
2 CAR CONCRETE
PARKING PAD
SLAB ON GRADE
(EXISTING)
CONIFER
TREE
T OF LOT 24
UTILITY POST (CONCRETE)
CONCRETE SIDEWALK
THERE IS AN
EXISTING CURB CUT
RAWLINSON AVENUE