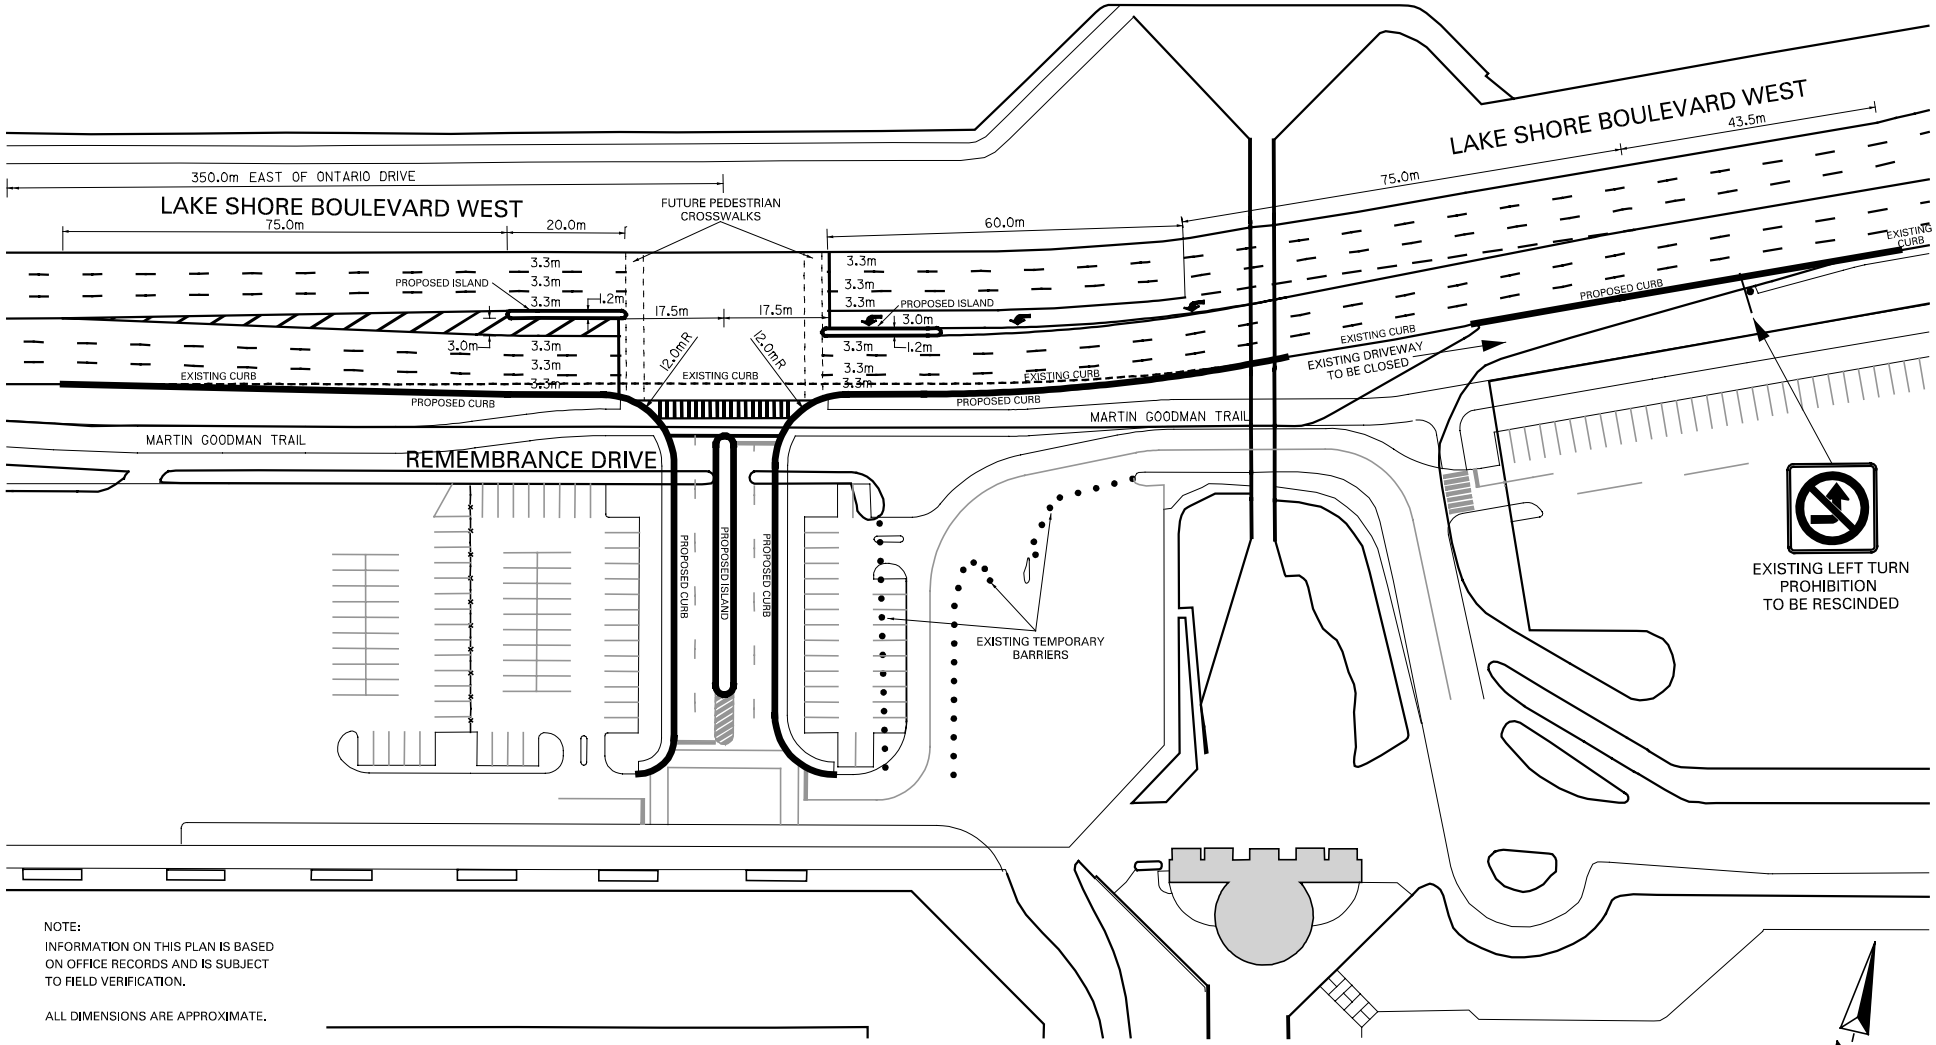

NOTE:
INFORMATION ON THIS PLAN IS BASED ON OFFICE RECORDS AND IS SUBJECT TO FIELD VERIFICATION.

ALL DIMENSIONS ARE APPROXIMATE.

PAVEMENT MARKING SHOWN IS PROPOSED.

LAKE SHORE BOULEVARD WEST
APPROXIMATELY 350.0m EAST OF ONTARIO DRIVE
PROPOSED TRAFFIC CONTROL SIGNALS, ROADWAY ALTERATION
PAVEMENT MARKING AND AMENDMENTS TO EXISTING TRAFFIC REGULATIONS

DWG. NO. 421F-9315 S.J.L. JUNE, 2008 TRANSPORTATION SERVICES TORONTO & EAST YORK DISTRICT