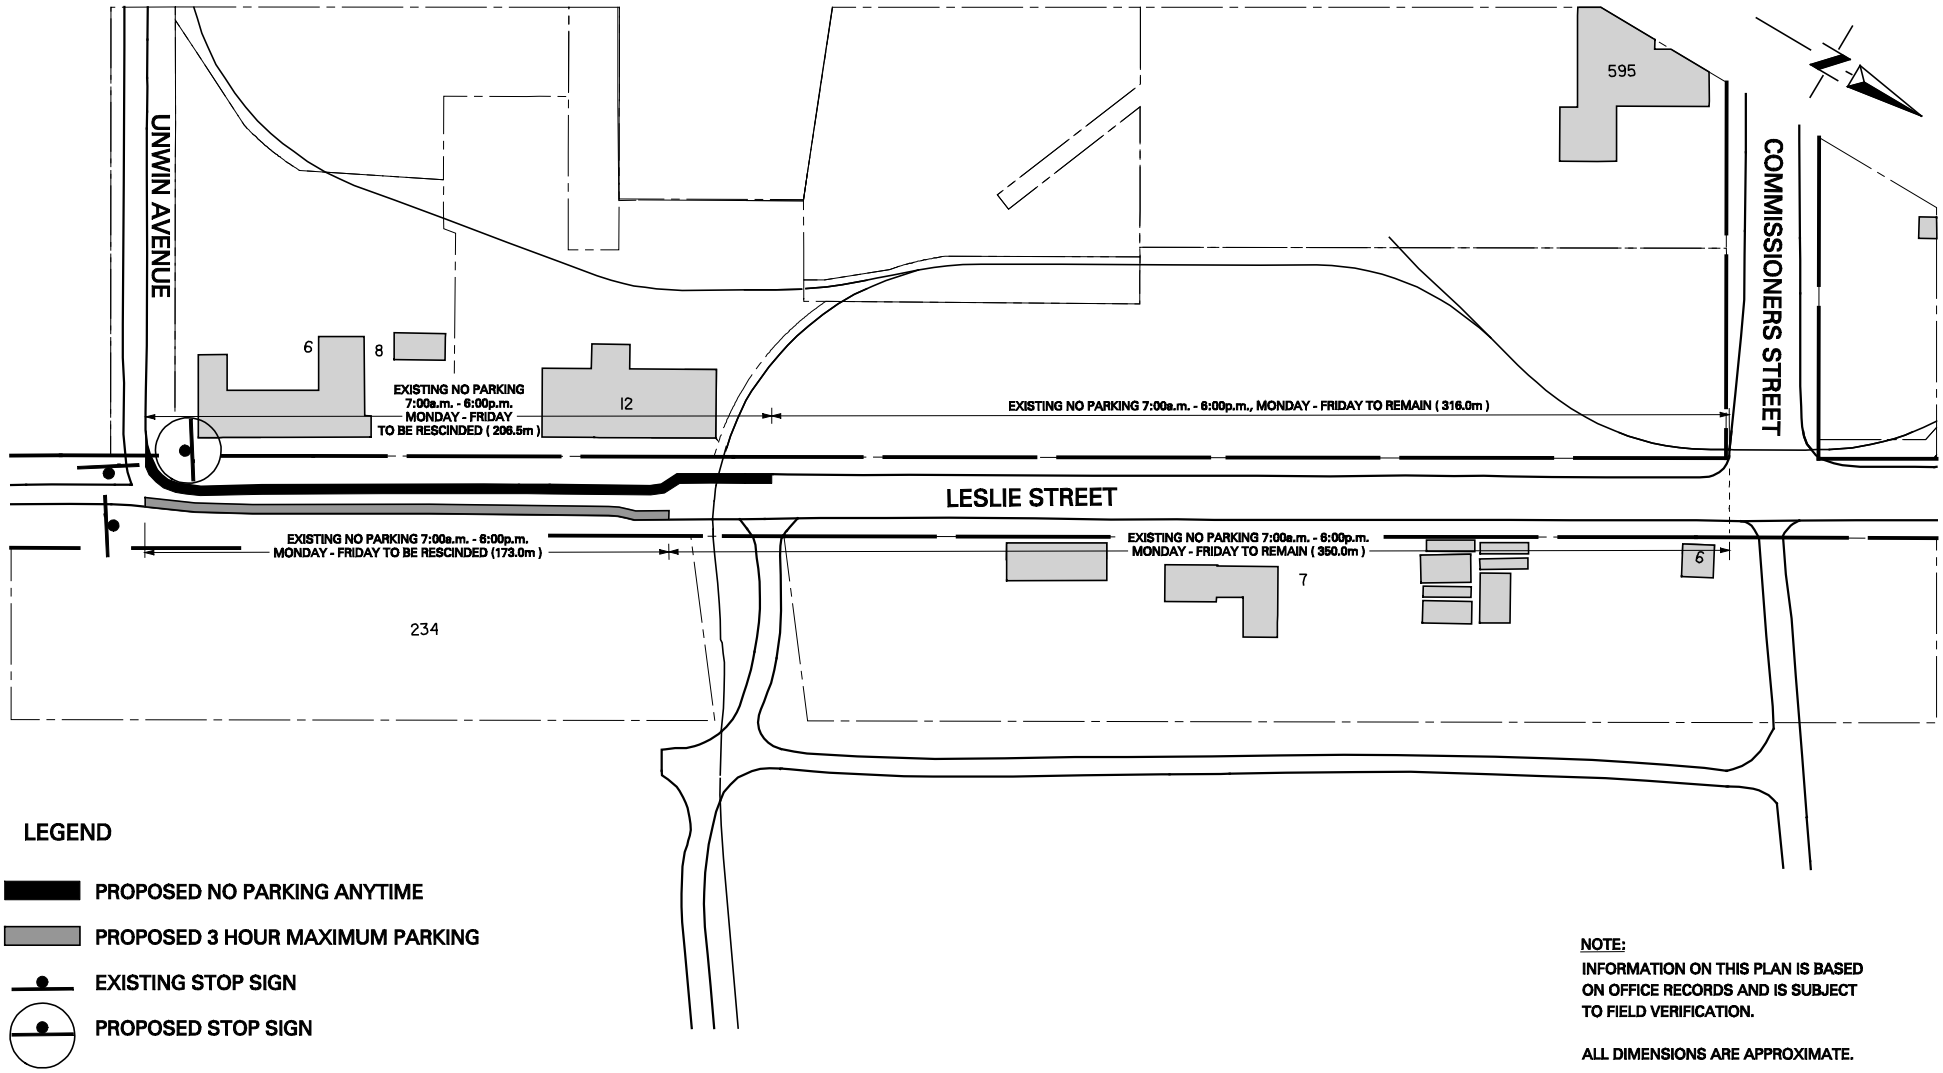

LEGEND

- PROPOSED NO PARKING ANYTIME
- PROPOSED 3 HOUR MAXIMUM PARKING
- EXISTING STOP SIGN
- PROPOSED STOP SIGN

NOTE:
INFORMATION ON THIS PLAN IS BASED ON OFFICE RECORDS AND IS SUBJECT TO FIELD VERIFICATION.

ALL DIMENSIONS ARE APPROXIMATE.

INTERSECTION OF LESLIE STREET AND UNWIN AVENUE PROPOSED STOP CONTROL AND PROPOSED PARKING REGULATIONS

DWG. NO. 421F-9321 S.J.L. JUNE, 2008 TRANSPORTATION SERVICES TORONTO & EAST YORK DISTRICT