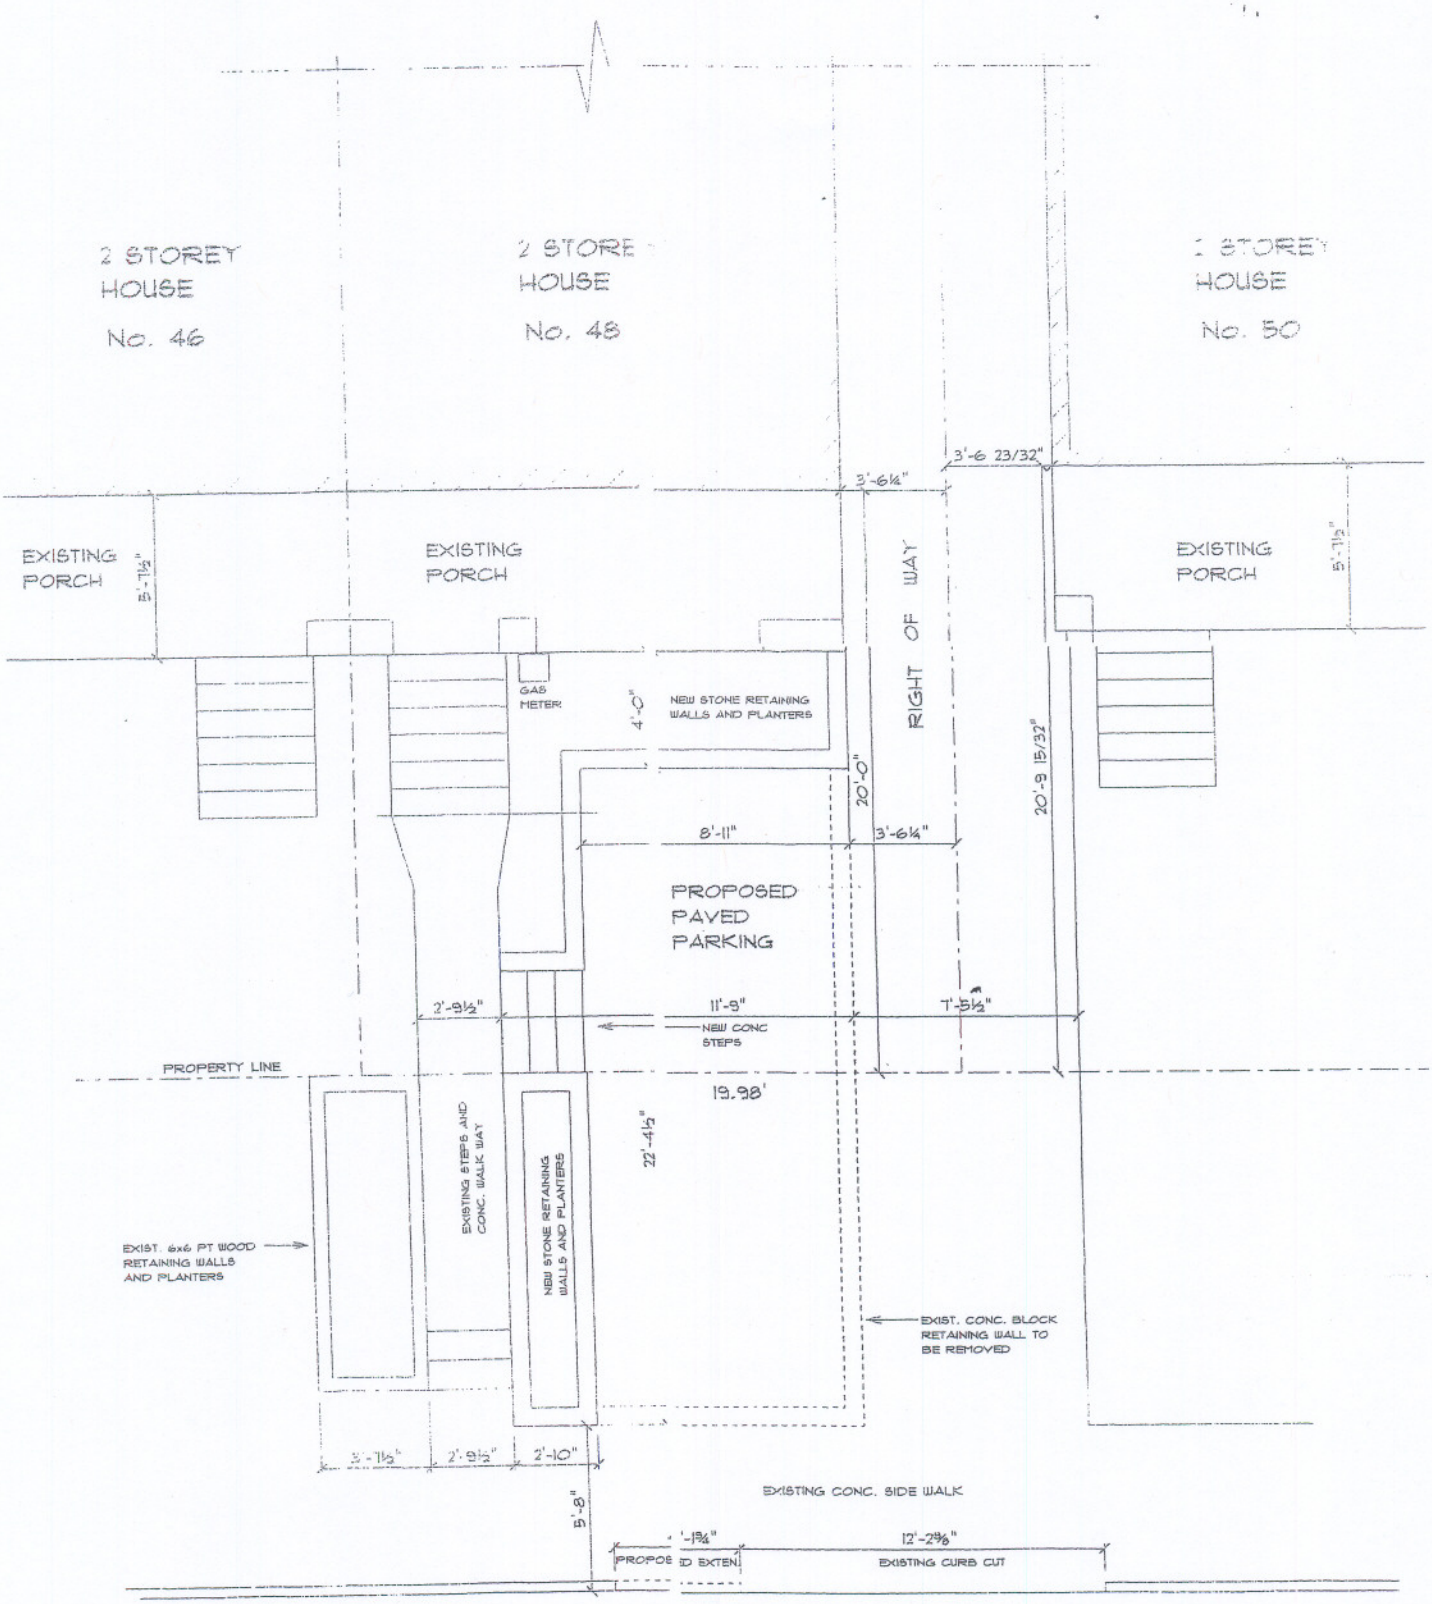
2 STOREY HOUSE No. 46
2 STOREY HOUSE No. 48
1 STOREY HOUSE No. 50
EXISTING PORCH
EXISTING PORCH
EXISTING PORCH
5'-7½"
5'-7½"
3'-6 23/32"
3'-6¼"
RIGHT OF WAY
GAS METER
NEW STONE RETAINING WALLS AND PLANTERS
4'-0"
20'-0"
20'-9 15/32"
8'-11"
3'-6¼"
PROPOSED PAVED PARKING
2'-9½"
11'-9"
7'-5½"
NEW CONC STEPS
PROPERTY LINE
19.98'
22'-4½"
EXISTING STEPS AND CONC. WALK WAY
NEW STONE RETAINING WALLS AND PLANTERS
EXIST. 6x6 PT WOOD RETAINING WALLS AND PLANTERS
EXIST. CONC. BLOCK RETAINING WALL TO BE REMOVED
3'-7½"
2'-9½"
2'-10"
5'-8"
EXISTING CONC. SIDE WALK
1'-1¾"
PROPOSED EXTEN.
12'-2⅜"
EXISTING CURB CUT
GLEBEHOLME AVENUE