APPENDIX 'D'

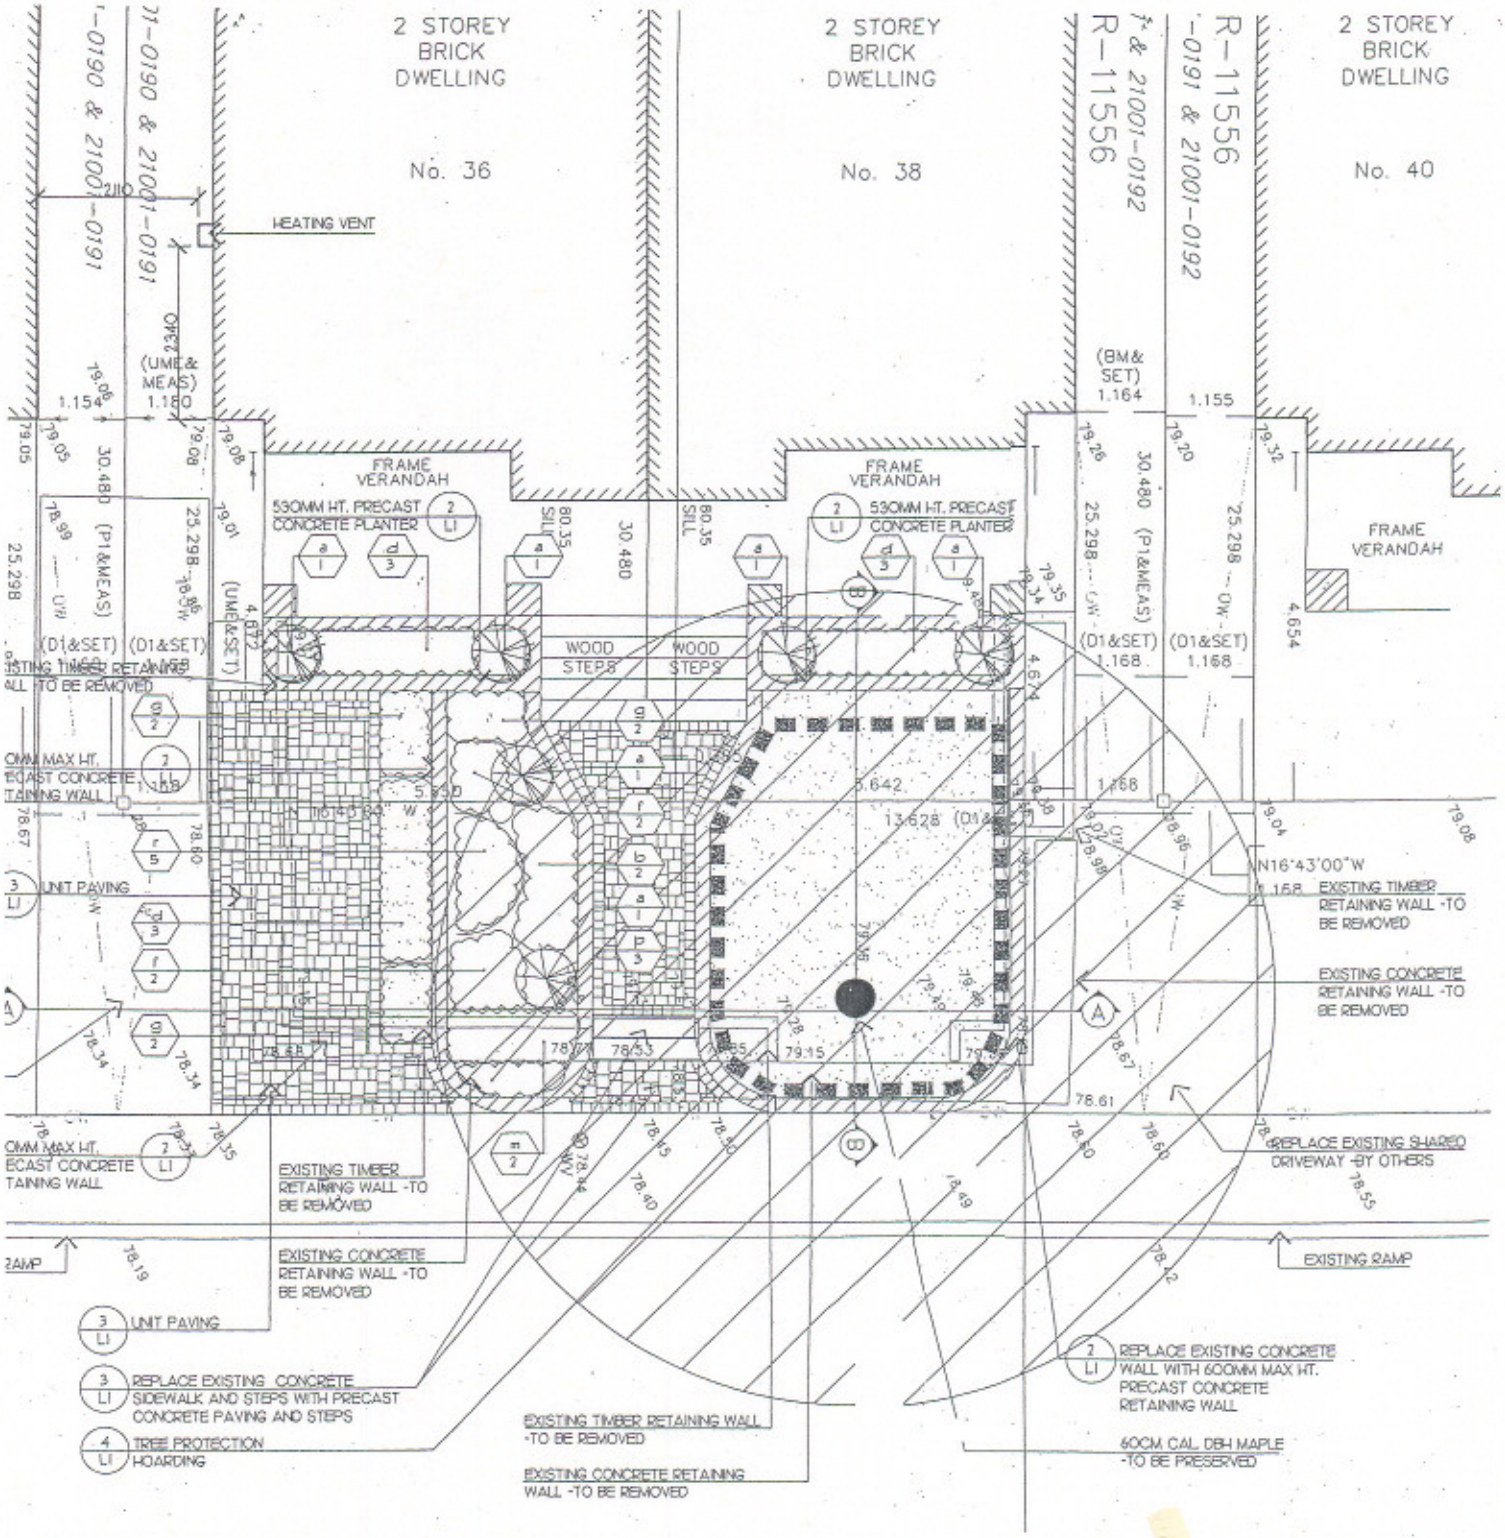
2 STOREY BRICK DWELLING
No. 36
2 STOREY BRICK DWELLING
No. 38
2 STOREY BRICK DWELLING
No. 40
HEATING VENT
FRAME VERANDAH
530MM HT. PRECAST CONCRETE PLANTER
WOOD STEPS
UNIT PAVING
EXISTING TIMBER RETAINING WALL -TO BE REMOVED
EXISTING CONCRETE RETAINING WALL -TO BE REMOVED
REPLACE EXISTING SHARED DRIVEWAY -BY OTHERS
EXISTING RAMP
REPLACE EXISTING CONCRETE SIDEWALK AND STEPS WITH PRECAST CONCRETE PAVING AND STEPS
TREE PROTECTION HOARDING
REPLACE EXISTING CONCRETE WALL WITH 600MM MAX HT. PRECAST CONCRETE RETAINING WALL
60CM CAL DBH MAPLE -TO BE PRESERVED
N16°43'00"W