APPENDIX 'D'

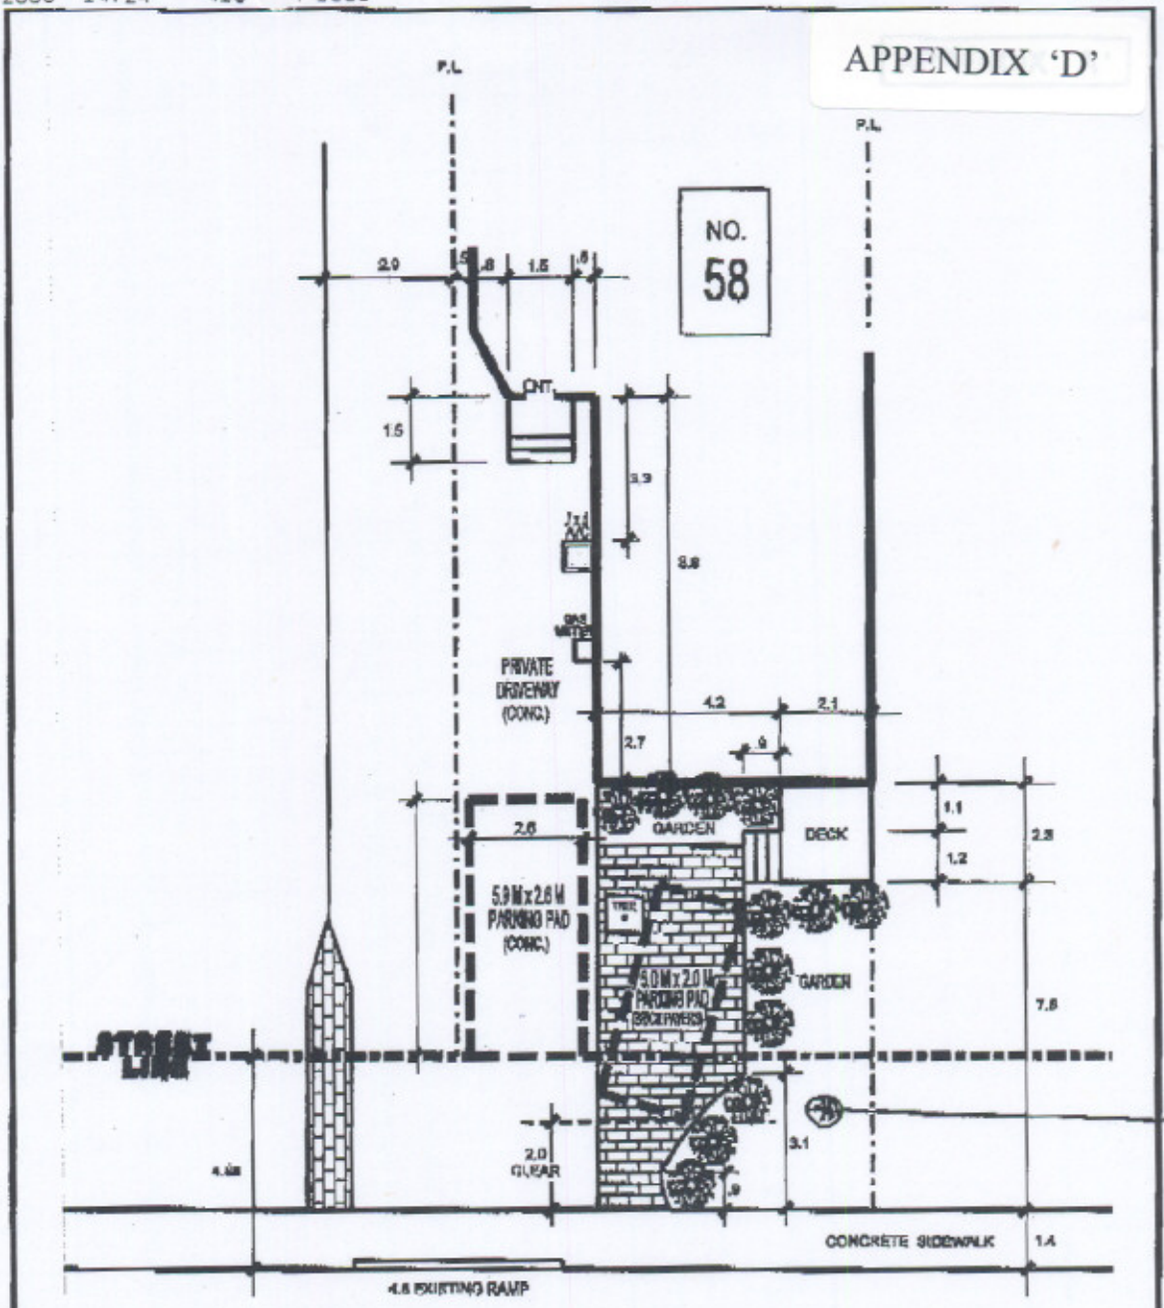

MILLWOOD ROAD

THE ENTIRE AREA SHOWN AS GARDEN IS PROFESSIONALLY LANDSCAPED WITH FLOWERING PLANTS, SHRUBS AND SMALL TREES.

NOTE
1.5m HARD PAVING REQUIRED IN CRUSHED BRICK OR GRAVEL IS TO BE USED

NOTE:
OWNERS VEHICLE SIZE FOR 2001 ACURA MDX 4.78 M x 1.93 M
AND MERCURY VILLAGER 4.82 M x 1.87 M

TRANSPORTATION SERVICES DIVISION
TORONTO AND EAST YORK DISTRICT
RIGHT OF WAY MANAGEMENT OFF STREET PARKING

DRIVEWAY WIDENING DW: 103950

TOTAL PARKING AREA ON STREET ALLOWANCE	13.9 M²	PRIVATE PROPERTY AREA PER SQ. METER (M²)	PRIVATE PROPERTY PERCENTAGE %	STREET ALLOWANCE AREA PER SQ. METER (M²)	STREET ALLOWANCE PERCENTAGE %
TOTAL AREA		84.5		33.5	
LANDSCAPE OPEN SPACE		31.2	37	19.7	59
PAVED AREA		23.1	43	13.9	41
SOFT LANDSCAPING		19.9	61	14.4	43

DRAWN BY: M.P.P. DATE: JUNE 20' 06 SCALE: 1:100

REVISIONS	
Date	By
JULY 17 06	M.P.P.
SEPT. 8 06	M.P.P.

...\DW\2006\millwood58.dgn 8/6/2008 2:34:57 PM