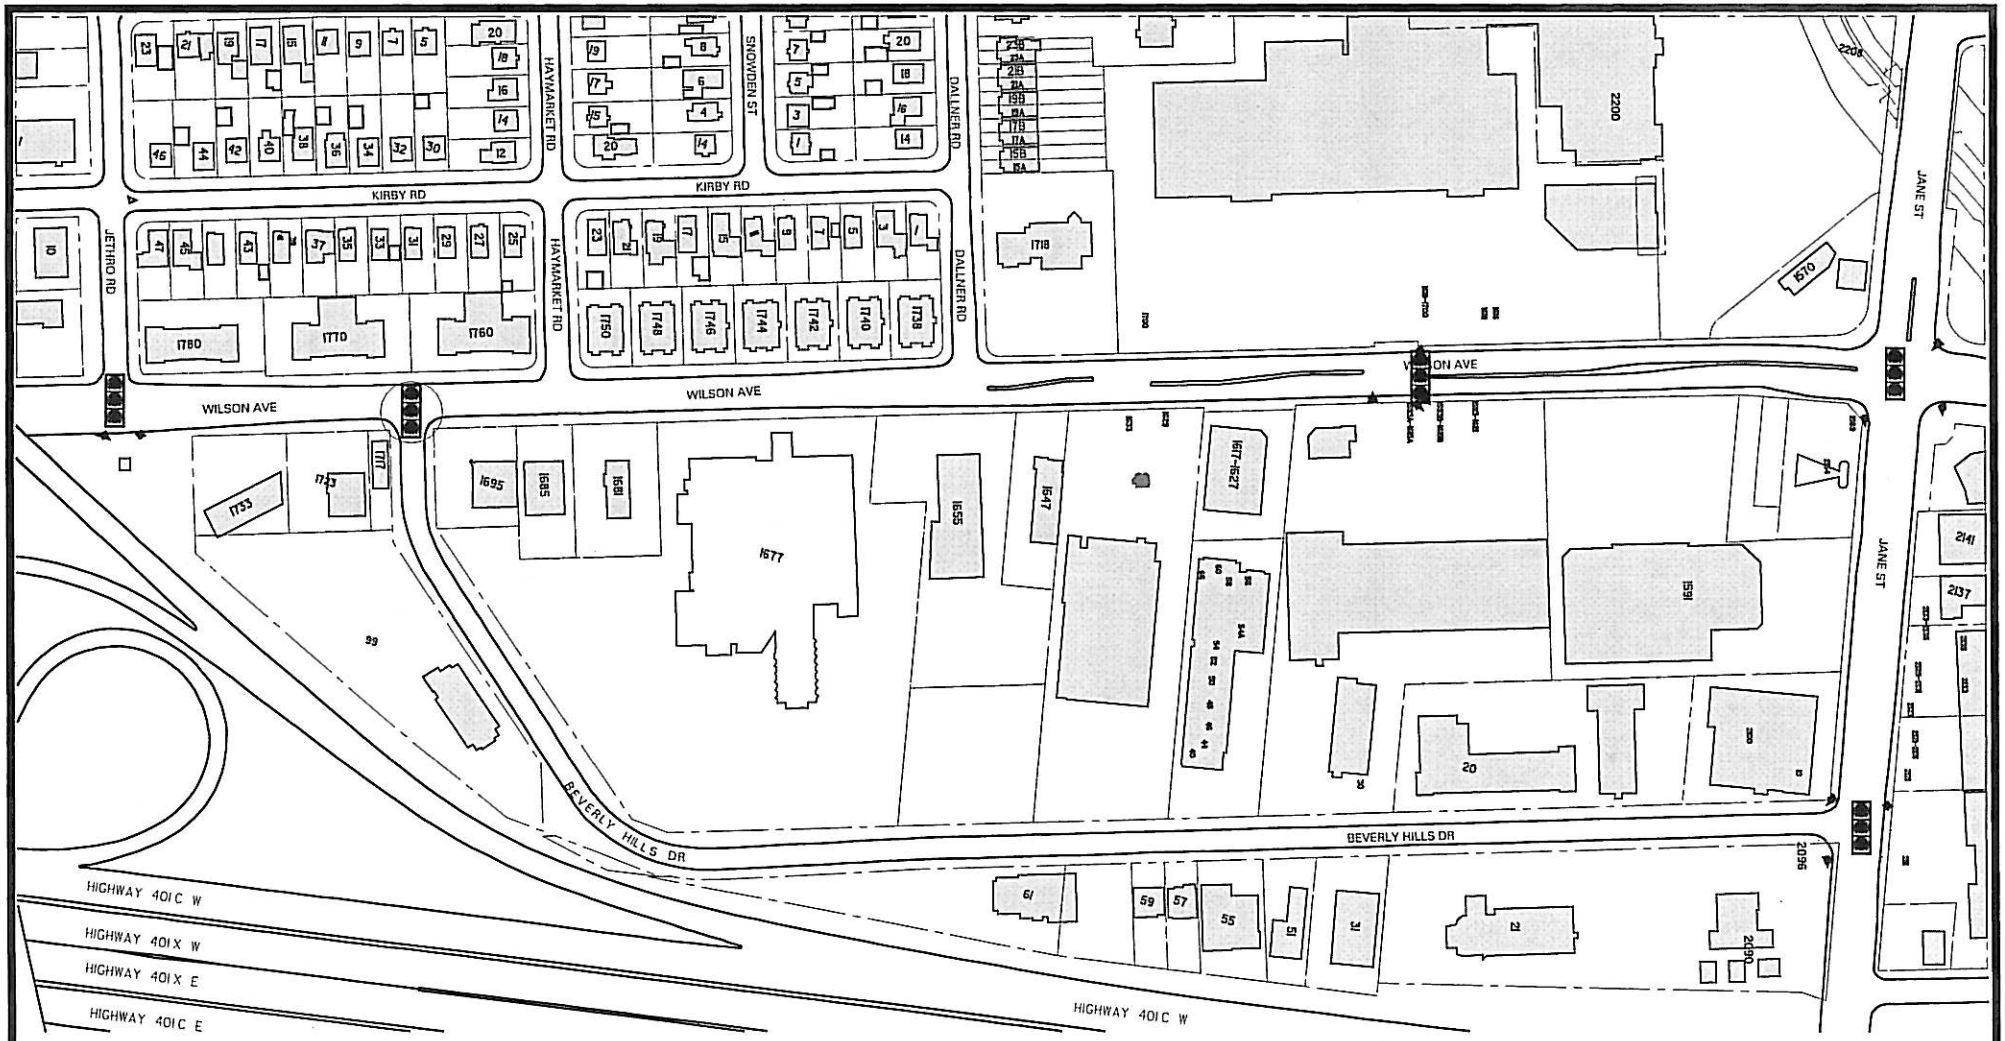

PROPOSED TRAFFIC SIGNALS

EXISTING TRAFFIC SIGNALS

BEVERLY HILLS DR AND WILSON AVE
PROPOSED TRAFFIC SIGNALS

TORONTO

DWG. NO. EY08-276 F.A. NOVEMBER 2008 TRANSPORTATION SERVICES ETOBICOKE YORK DISTRICT

ATTACHMENT #1