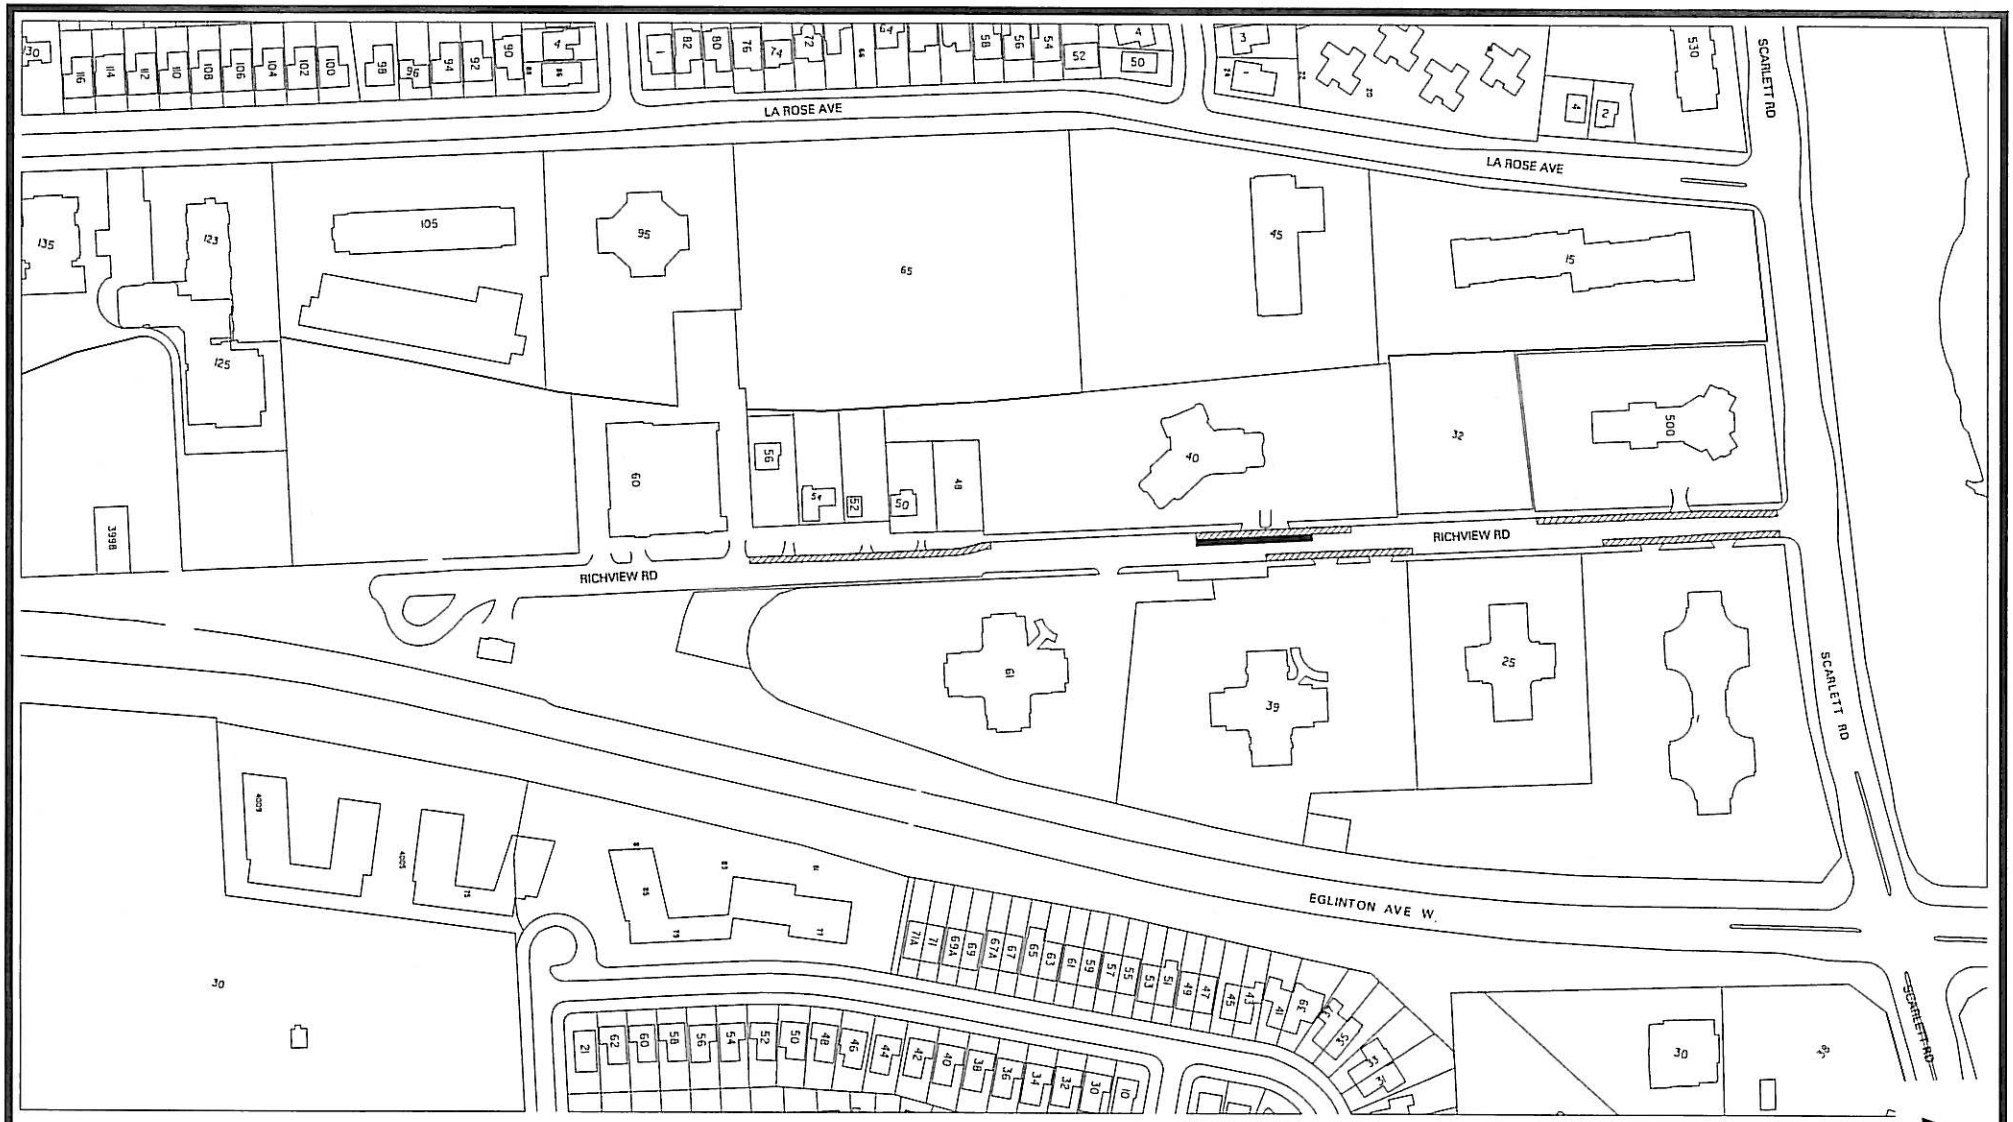

PROPOSED NO STOPPING ANYTIME

EXISTING NO PARKING ANYTIME

TORONTO

RICHVIEW ROAD
PARKING REGULATION AMENDMENTS

DWG. NO. EY09-38 F.A. JANUARY 2009 TRANSPORTATION SERVICES ETOBICOKE YORK DISTRICT

ATTACHMENT 1