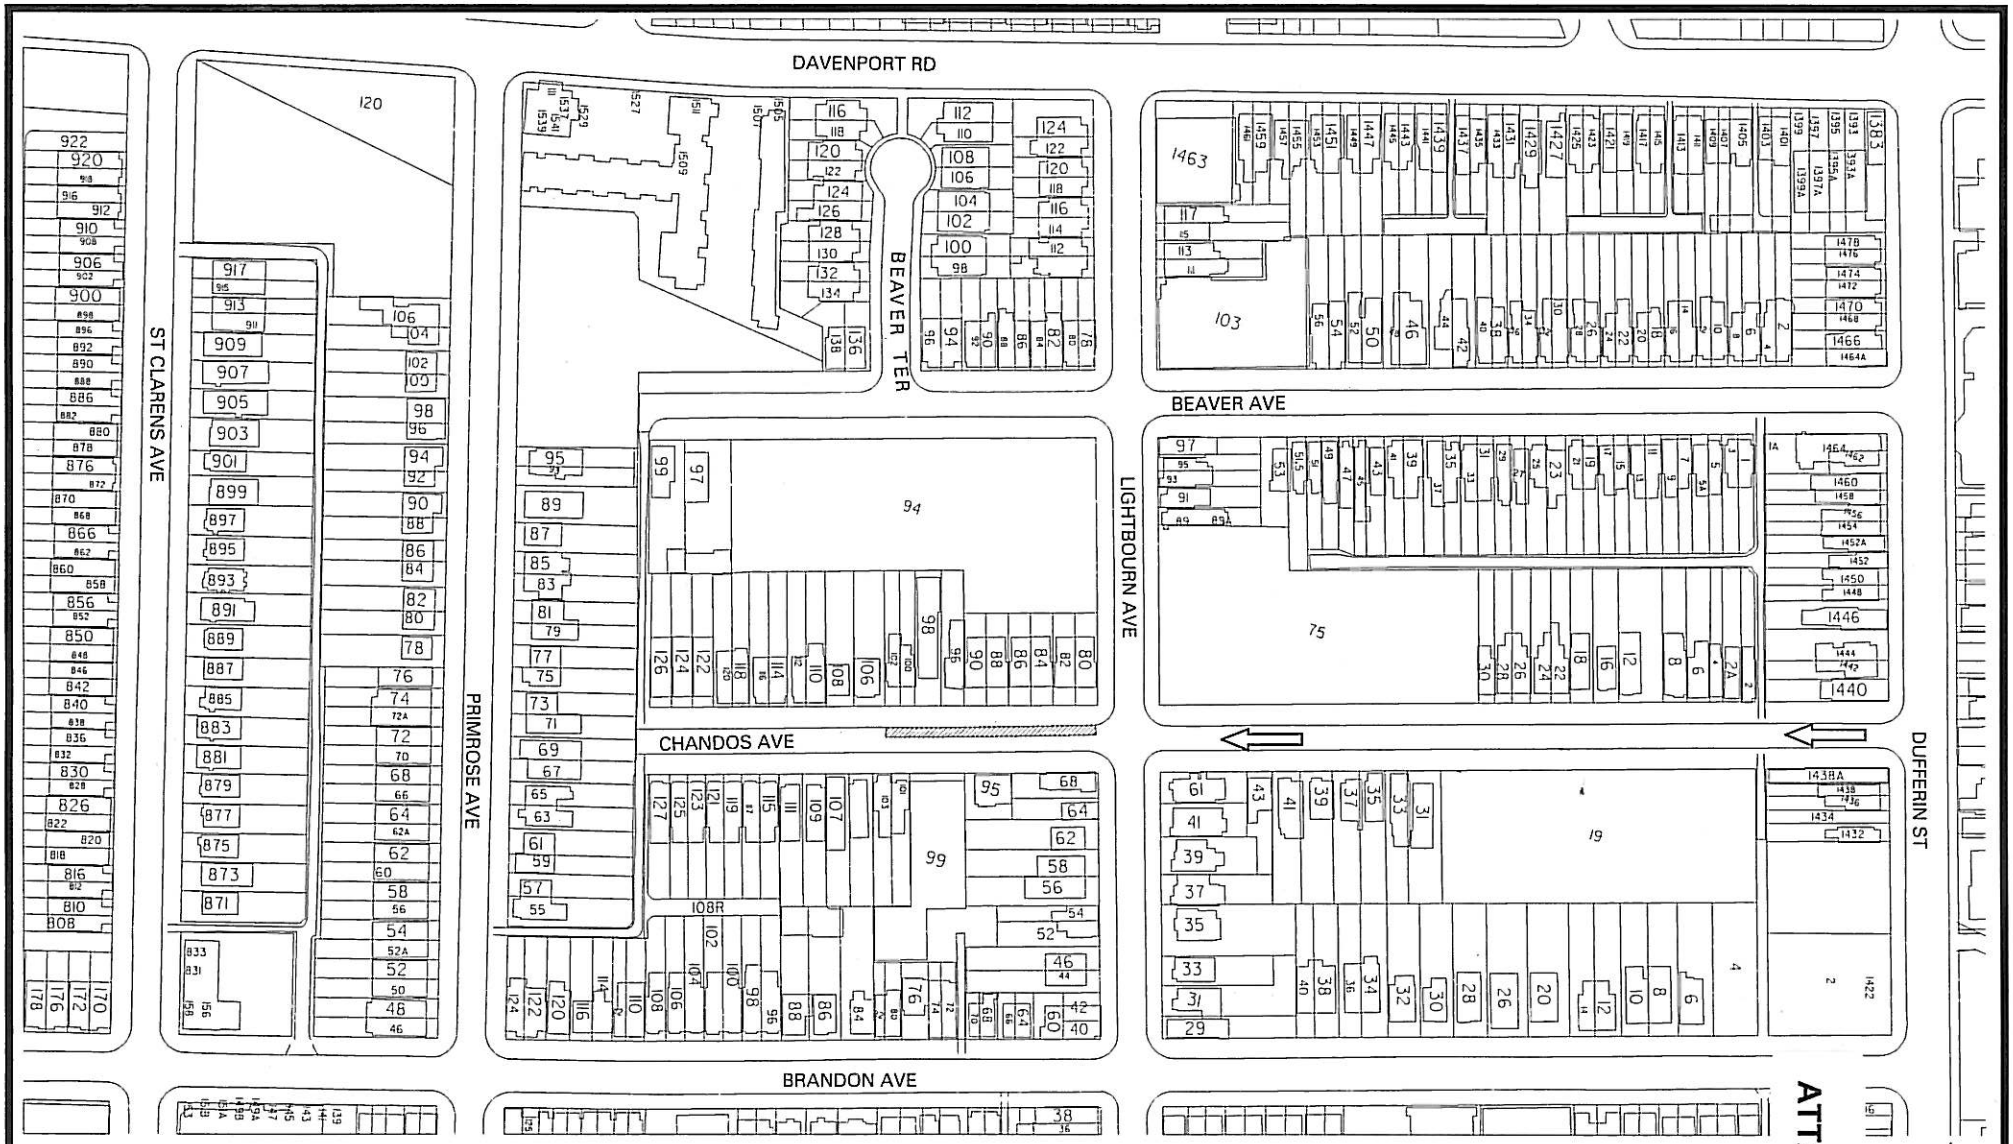

PROPOSED REMOVAL OF THE EXISTING NO PARKING 8:00 A.M. TO 6:00 P.M., MON-SAT

ATTACHMENT #1

TORONTO

CHANDOS AVENUE
PARKING REGULATION AMENDMENT

DWG. NO. EY09-96 L.S. MAY 2009 TRANSPORTATION SERVICES ETOBICOKE YORK DISTRICT