ATTACHMENT #1

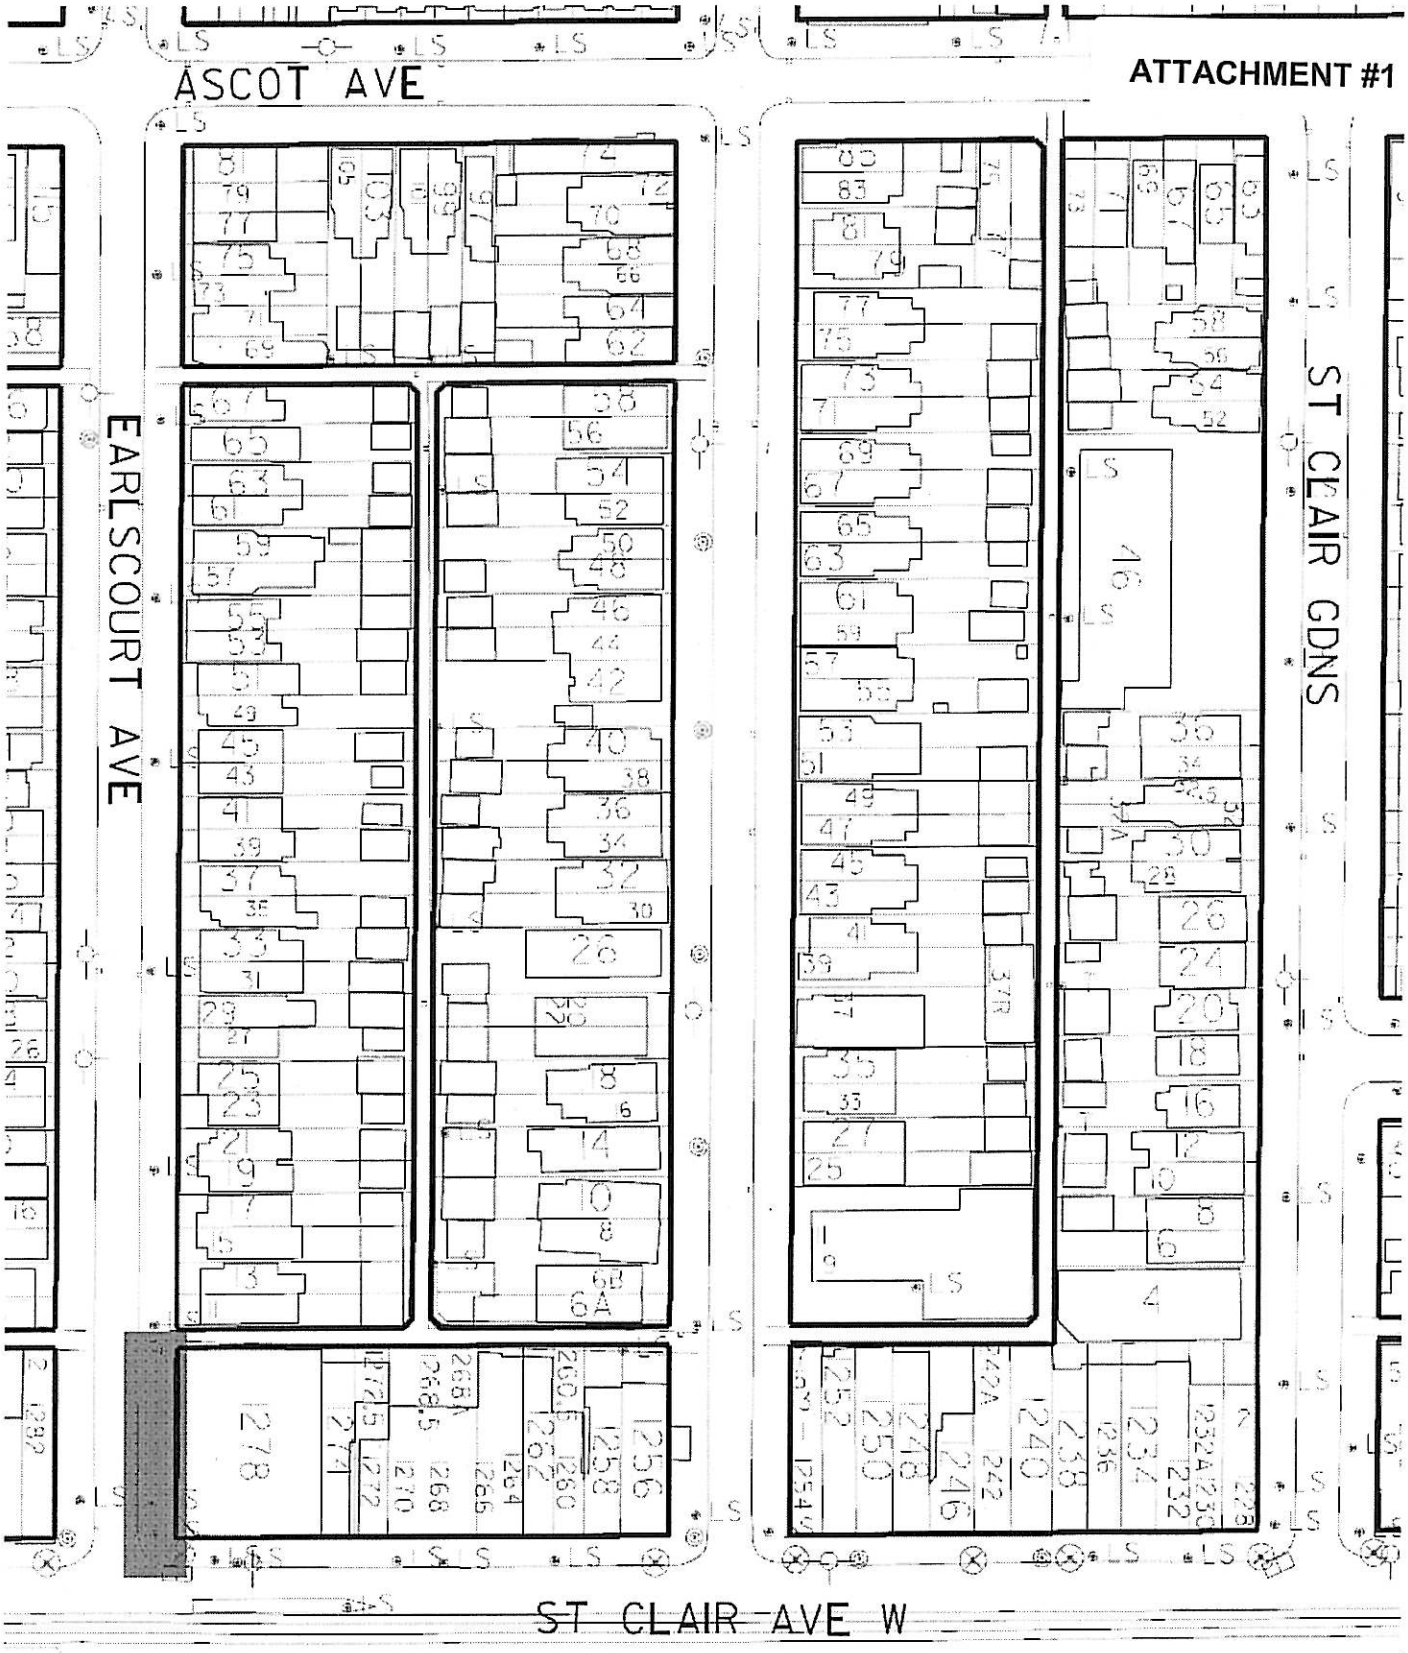

Earlscourt Avenue – Parking Regulation Amendment

Legend

Proposed "No Standing Anytime"

TORONTO

DWG NO. EY09PPT-0717-01 D.D. SEPTEMBER 2009 TRANSPORTATION SERVICES - ETOBICOKE YORK DISTRICT