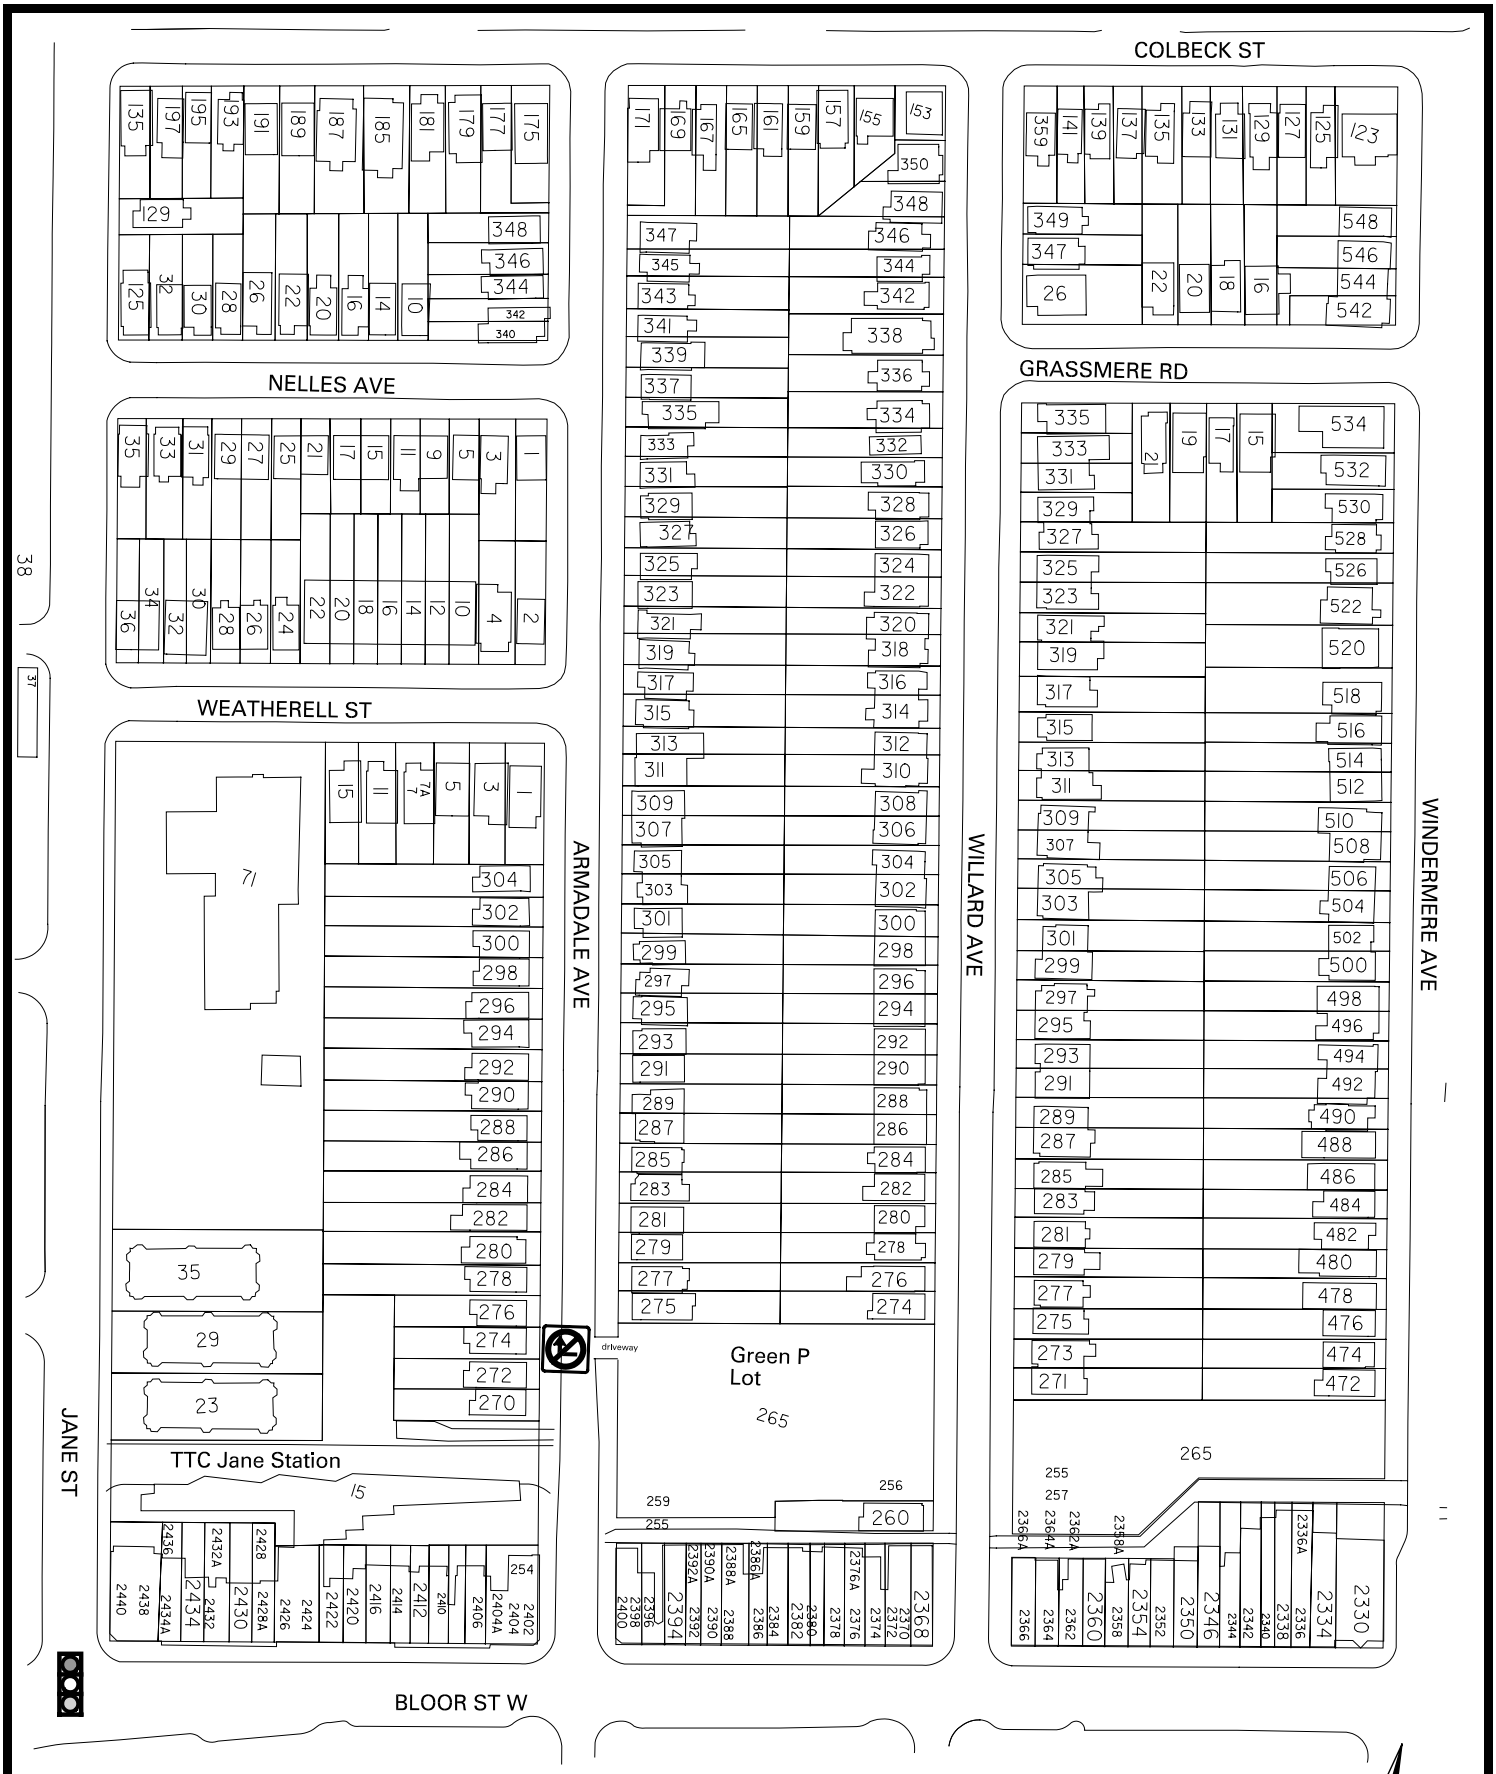

Armadale Avenue Green P Lot
Right Turn Prohibition

TORONTO

DWG. NO. EY- 138 L.S. OCTOBER 2009 TRANSPORTATION SERVICES ETOBICOKE YORK DISTRICT