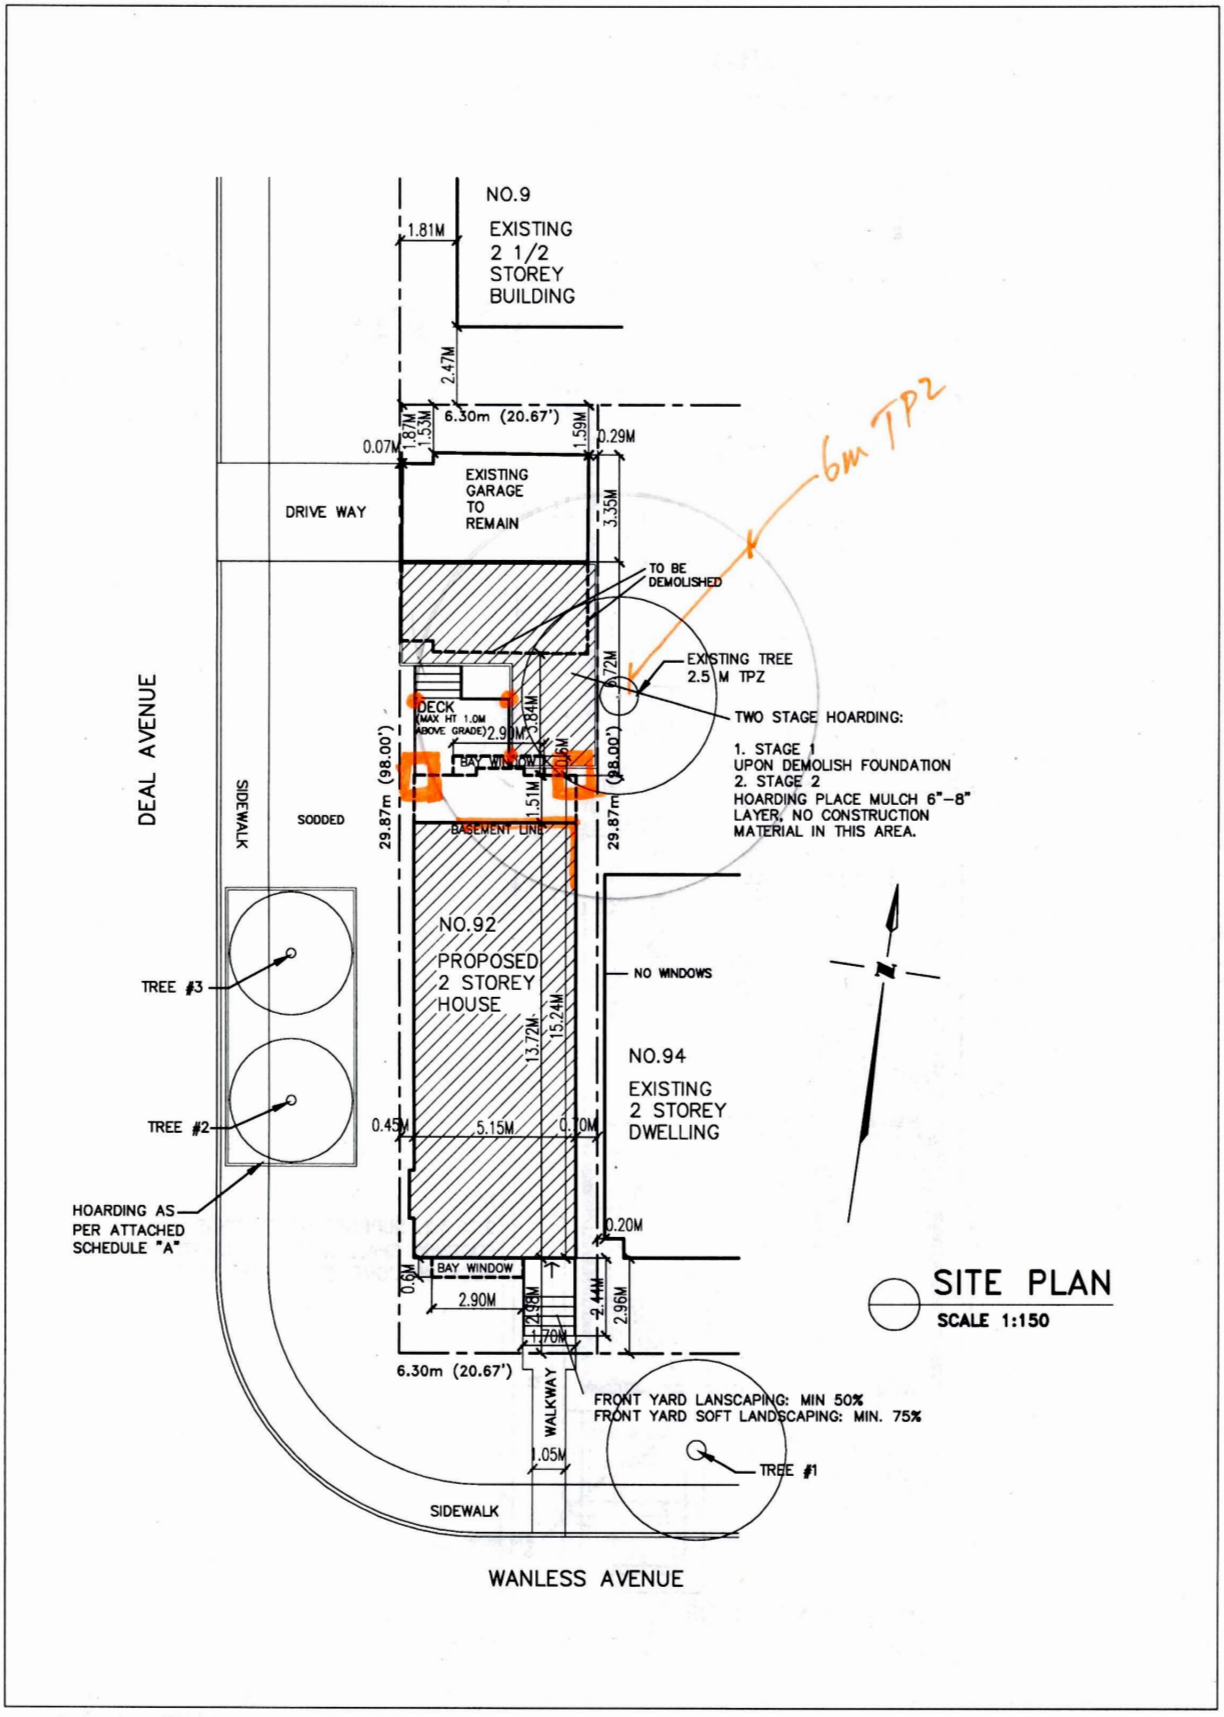


ALL WORK SHALL BE CARRIED OUT IN ACCORDANCE WITH ALL BY-LAWS AND CODES HAVING JURISDICTION OVER THIS SITE LOCATION. ALL DIMENSIONS AND INFORMATION SHALL BE CHECKED AND VERIFIED ON THE JOB AND ANY VARIANCES OR DISCREPENCIES MUST BE REPORTED TO THE DESIGNER BY PHONE AND SUBSEQUENT WRITTEN CONFIRMATION PRIOR TO COMMENCEMENT OF THE WORK. THIS DRAWINGS MUST NOT BE SCALED. THE DESIGN AND CONTRACT DOCUMENTS ARE THE COPYRIGHT PROPERTY OF THE DESIGNER AND MAY NOT BE REPRODUCED, ALTERED, OR REUSED, WITHOUT THE DESIGNER'S WRITTEN AUTHORITY.

SIGNED: DATE:

| NO | REVISIONS | DATE |
|---|---|---|

| DRAWING STATUS | |
|---|---|
| STATUS APPROVAL | DATE |

VILLA VILLA
ARCHITECT INC.
28 SHANNON ST UNIT 4
TORONTO ONTARIO M6J 2E7
TEL: 416 533-7412 FAX: 416 533-0813
VILLAAK@PATHCOM.COM

DRAWING TITLE:
*PROPOSED HOUSE AT*
*92 WANLESS AVENUE*
*TORONTO, ONTARIO*

SCALE: N.T.S

| DRAWN: | DRAWING NO |
|---|---|
| J.A. | A1 |
| CHECKED: A.B. | OF |
| DATE: MAY/04/2009 | |

PDF created with pdfFactory Pro trial version www.pdffactory.com