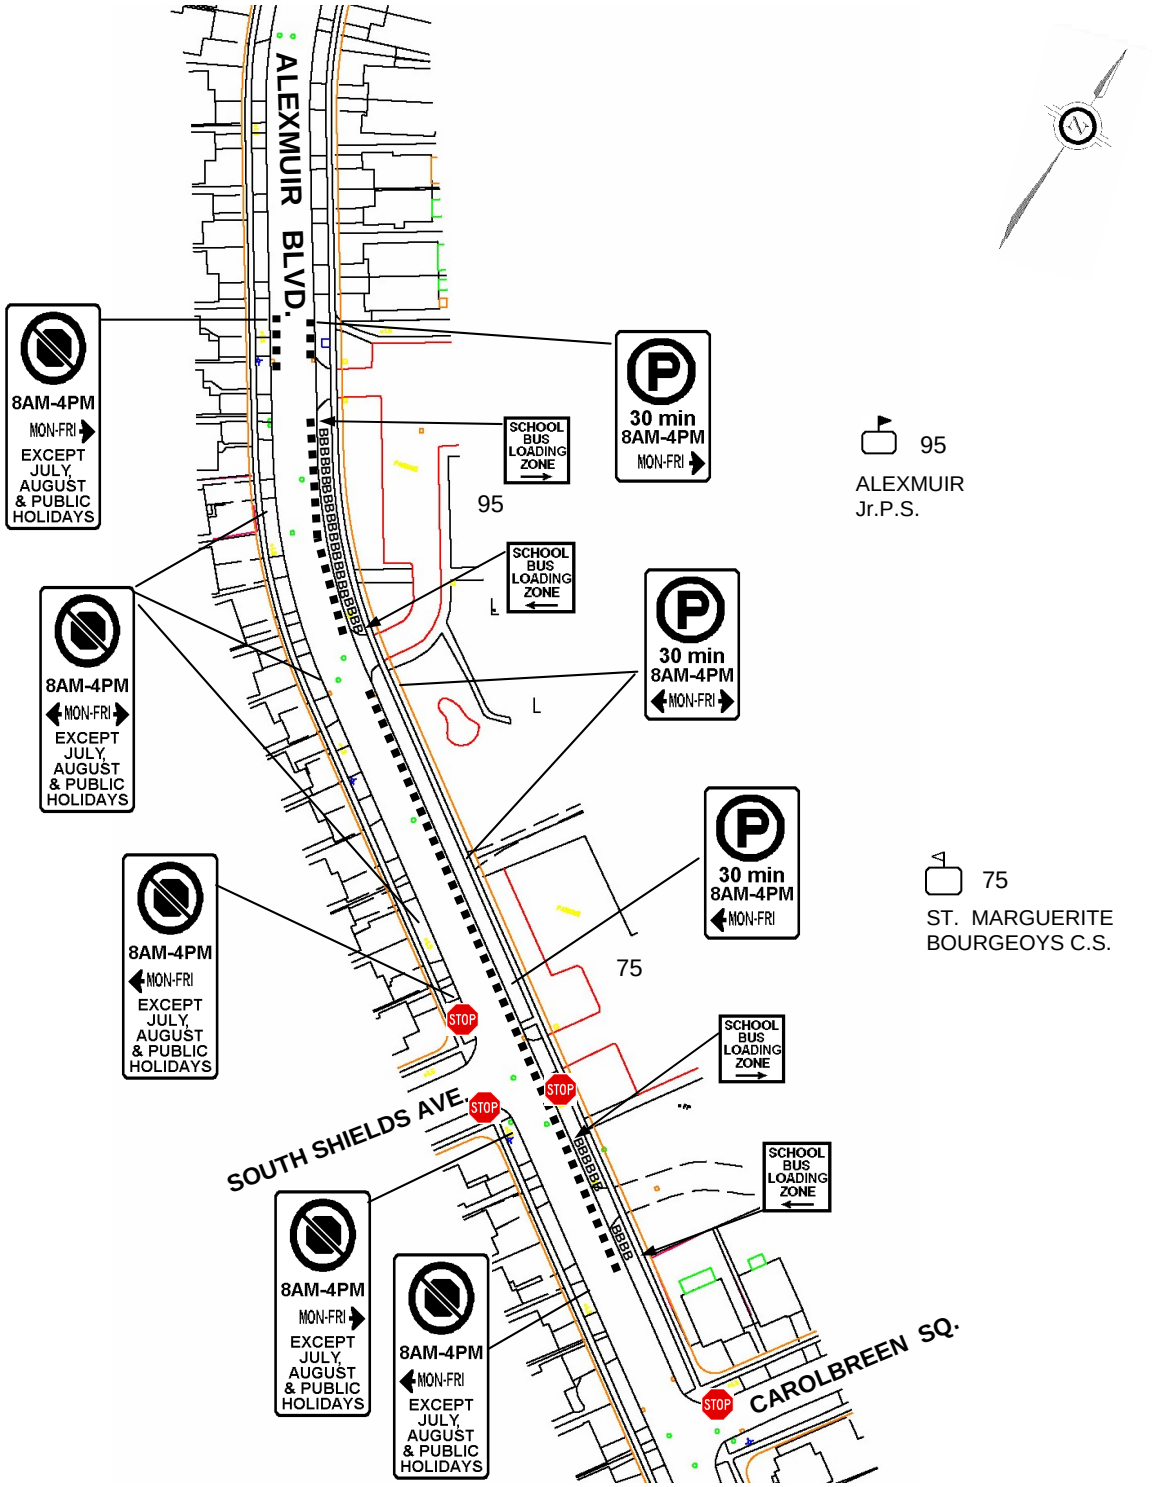

LEGEND

EXISTING
NO STOPPING
7AM-6PM
MON-FRI.
To be removed.

PROPOSED
OPPOSITE SIDE:
NO STOPPING
8-4 MON-FRI.
EXCEPT JULY, AUGUST
& PUBLIC HOLIDAYS

PROPOSED
SCHOOL SIDE:
30 MIN PERMISSIVE
PARKING 8-4 MON-FRI.

BBB EXISTING/PROPOSED
SCHOOL BUS
LOADING ZONE
No Changes

TORONTO TRANSPORTATION SERVICES

TRAFFIC OPERATIONS
Scarborough District

SCALE	NTS	**PARKING AND STOPPING AMENDMENTS BY 75 AND 95 ALEXMUIR BLVD.**	FILE NUMBER: **D08-2792937**	
DATE	FEB./2009		ATTACHMENT 3	WARD 41
DRAFTING	MR/JAB			