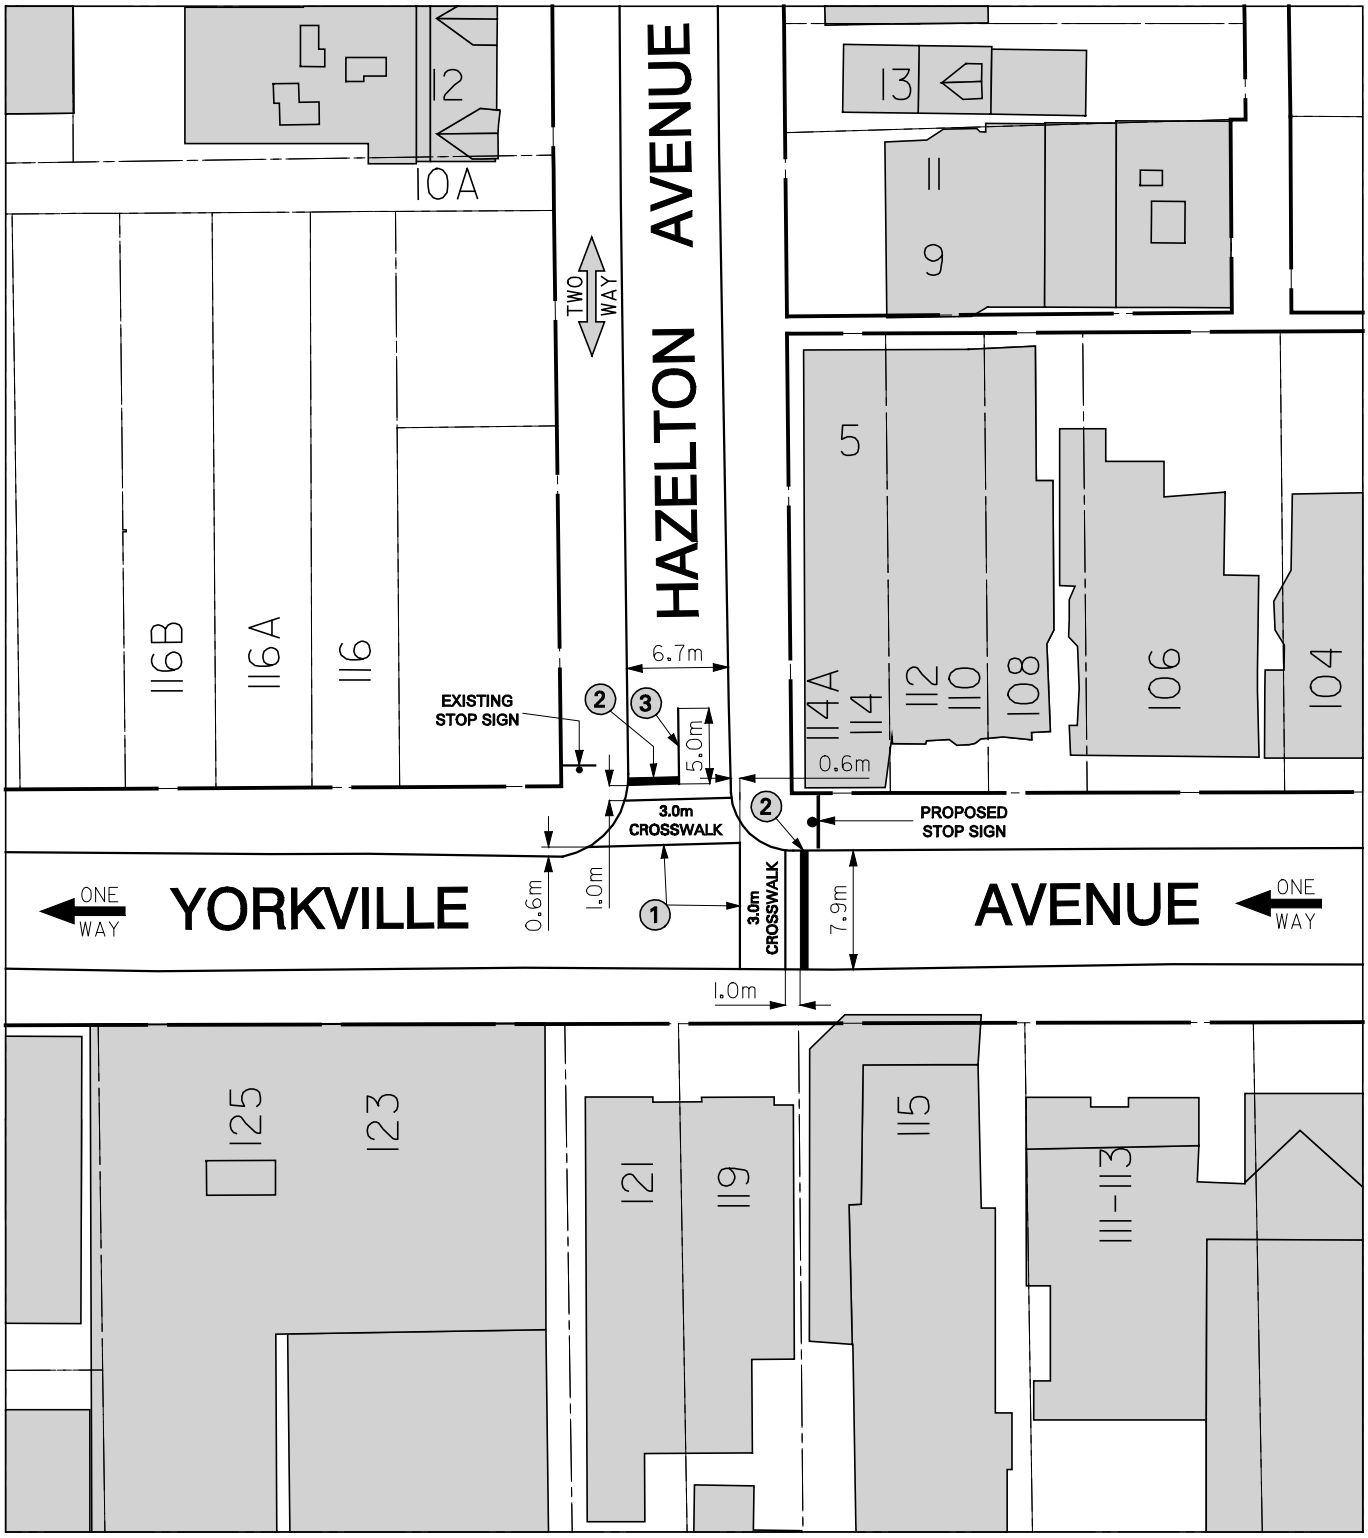

SCALE 1 : 500

YORKVILLE AVENUE & HAZELTON AVENUE
PROPOSED ALL - WAY STOP CONTROL

PAVEMENT MARKING LEGEND

1. 10cm SOLID WHITE LINE
2. 50cm SOLID WHITE LINE
3. 10cm SOLID YELLOW LINE

A. A.

DWG. NO. 421F-9579 MARCH, 2009 TRANSPORTATION SERVICES TORONTO & EAST YORK DISTRICT