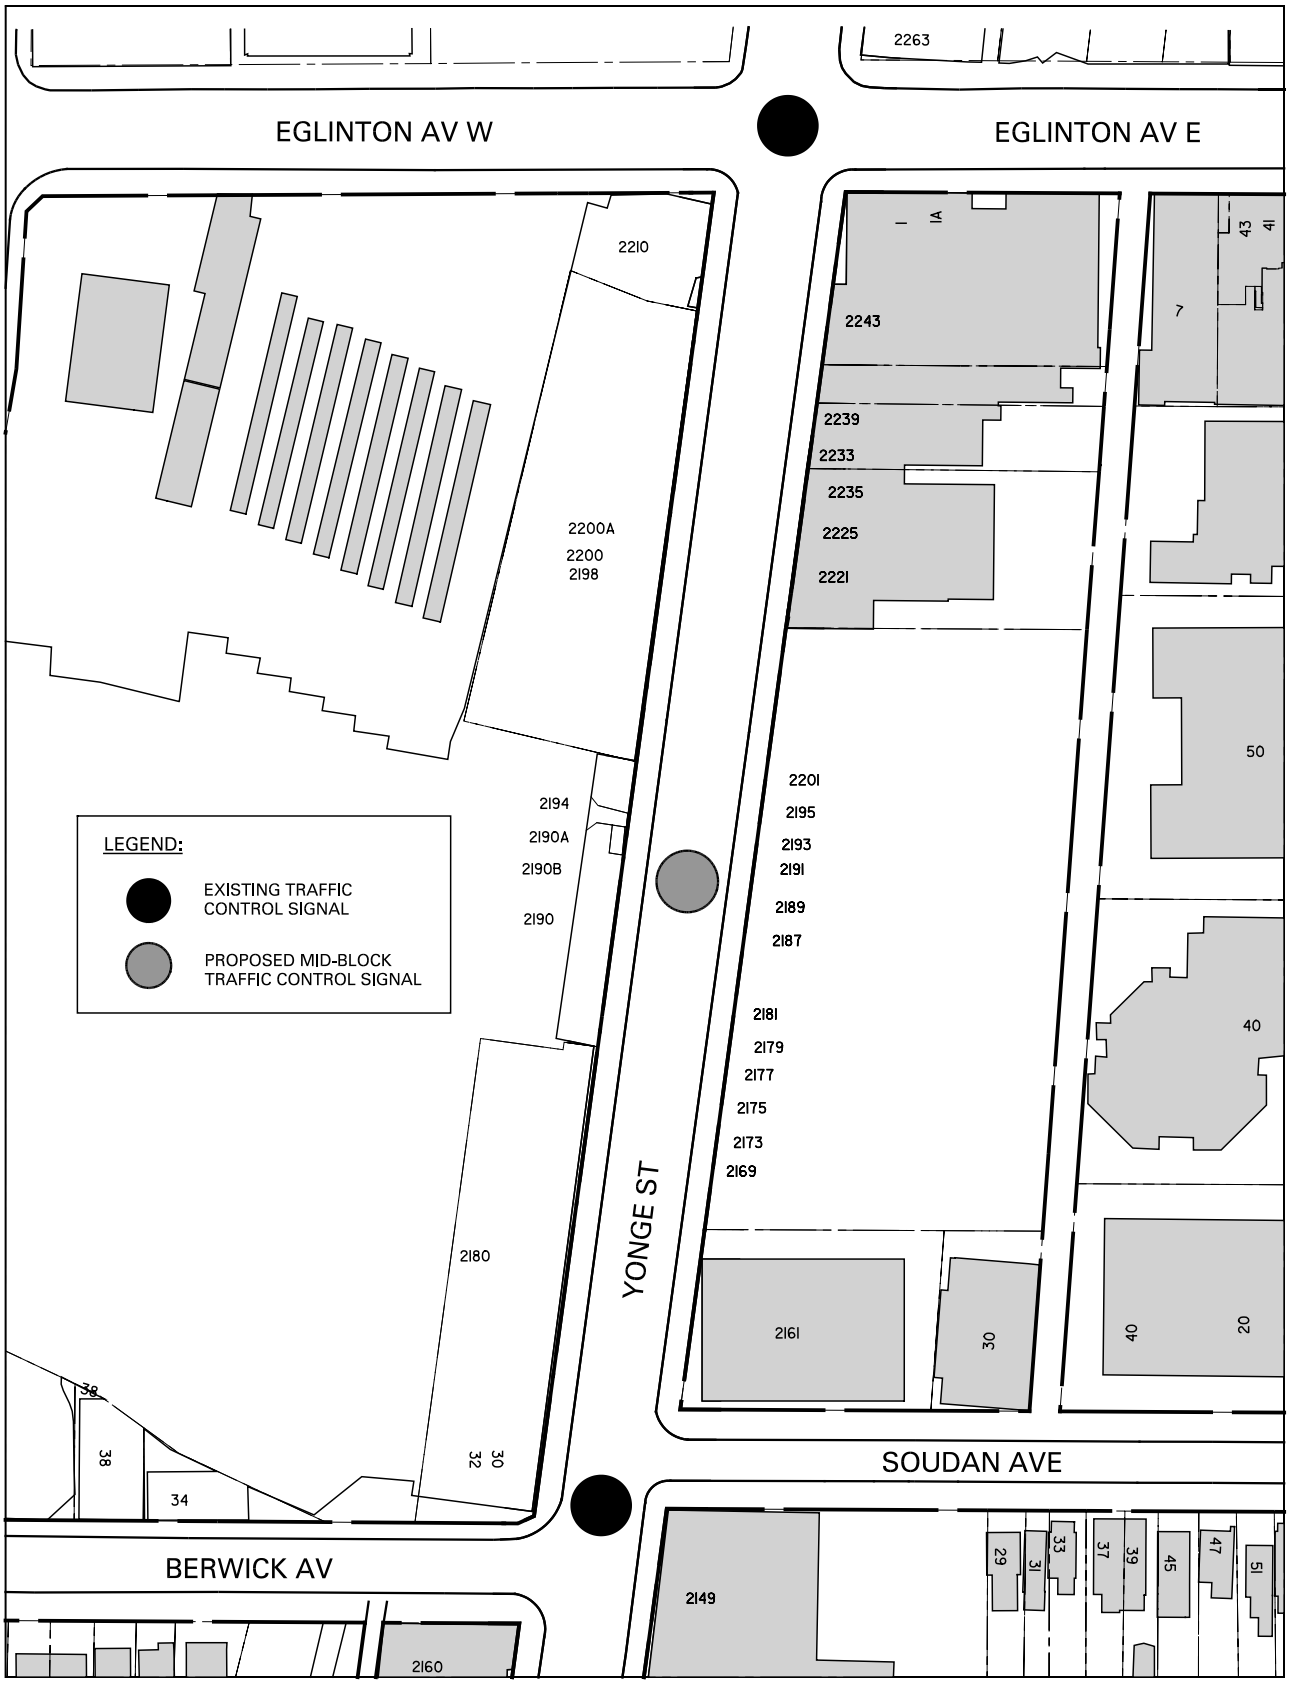

NOTE:
INFORMATION ON THIS PLAN IS BASED ON OFFICE RECORDS AND IS SUBJECT TO FIELD VERIFICATION.

YONGE ST
145m SOUTH OF EGLINTON AV E/W
PROPOSED MID-BLOCK TRAFFIC CONTROL SIGNAL

M.S.

DWG. NO. 421F-9581 MARCH, 2009 TRANSPORTATION SERVICES TORONTO & EAST YORK DISTRICT