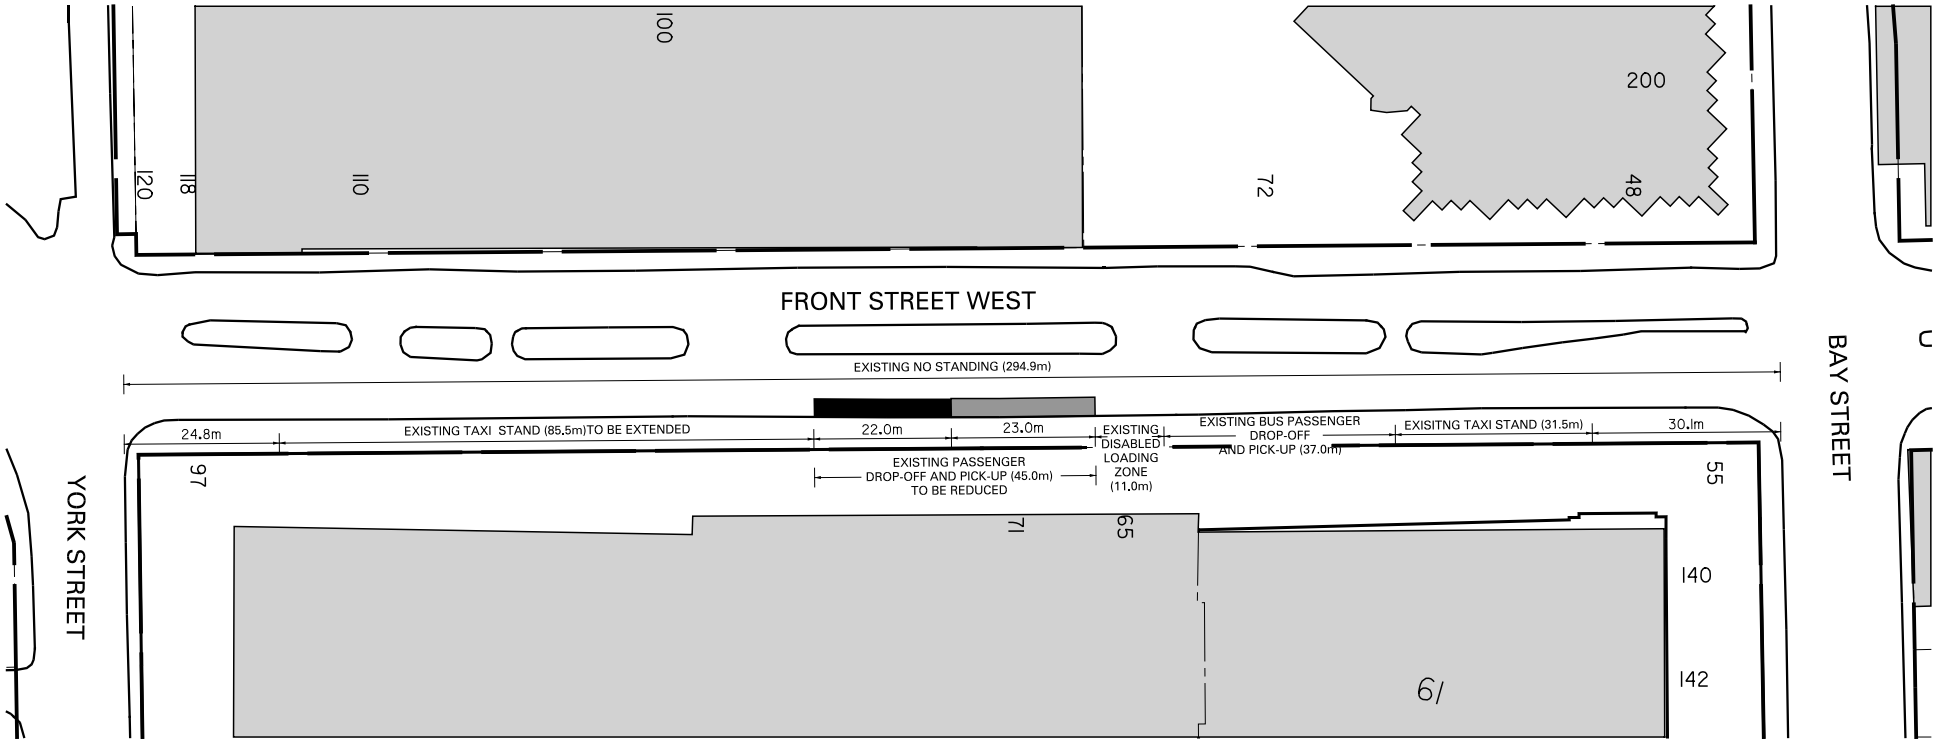

LEGEND

PROPOSED TAXI STAND EXTENSION

PROPOSED PASSENGER DROP-OFF AND PICK-UP AREA

NOTE:

INFORMATION ON THIS PLAN IS BASED ON OFFICE RECORDS AND IS SUBJECT TO FIELD VERIFICATION.

ALL DIMESIONS ARE APPROXIMATE.

ALL EXISTING REGULATIONS ARE TO REMAIN UNLESS OTHERWISE NOTED.

FRONT STREET WEST
BAY STREET - YORK STREET
PROPOSED EXTENSION OF EXISTING TAXI STAND

DWG. NO. 421F-9586 S.J.L. MARCH, 2009 TRANSPORTATION SERVICES TORONTO & EAST YORK DISTRICT