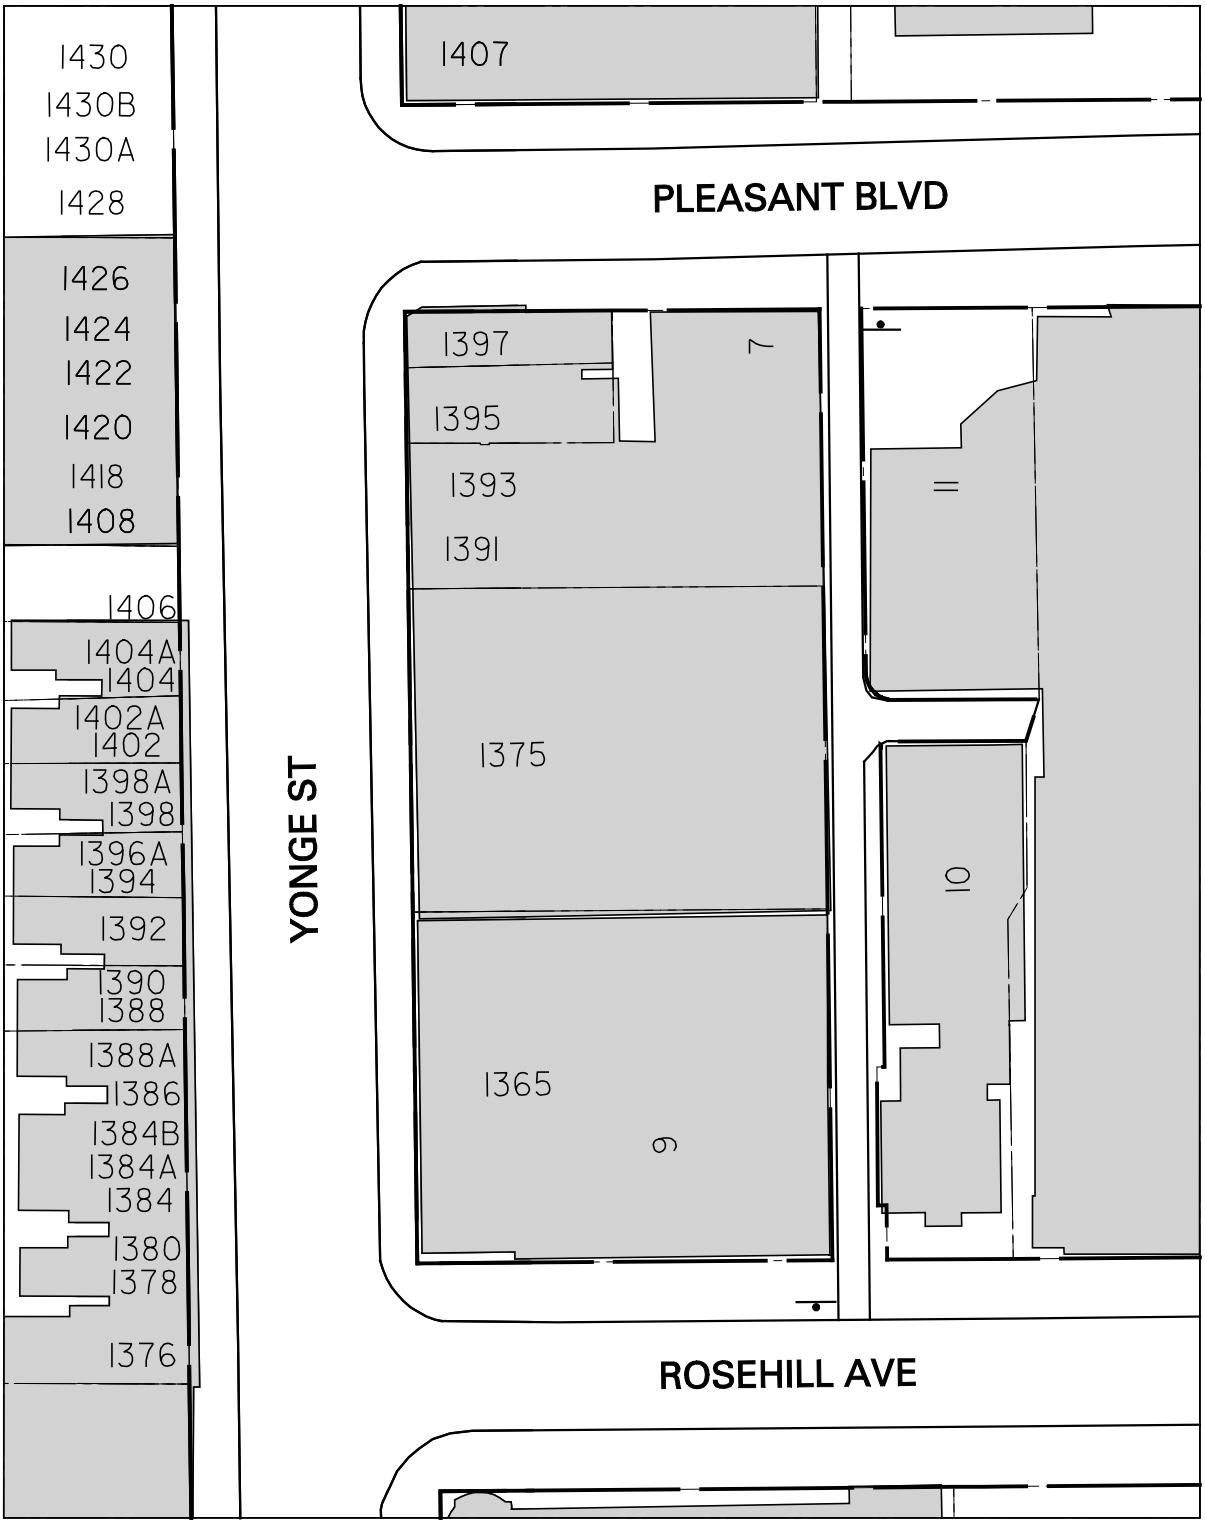

LEGEND:

REQUESTED STOP CONTROL

NOTE:
INFORMATION ON THIS PLAN IS BASED ON OFFICE RECORDS AND IS SUBJECT TO FIELD VERIFICATION.

REQUESTED STOP CONTROLS
FIRST LANEWAY EAST OF YONGE
AT ROSEHILL AVE AND PLEASANT BLVD

M.S.

DWG. NO. 421F-9574 MARCH, 2009 TRANSPORTATION SERVICES TORONTO & EAST YORK DISTRICT