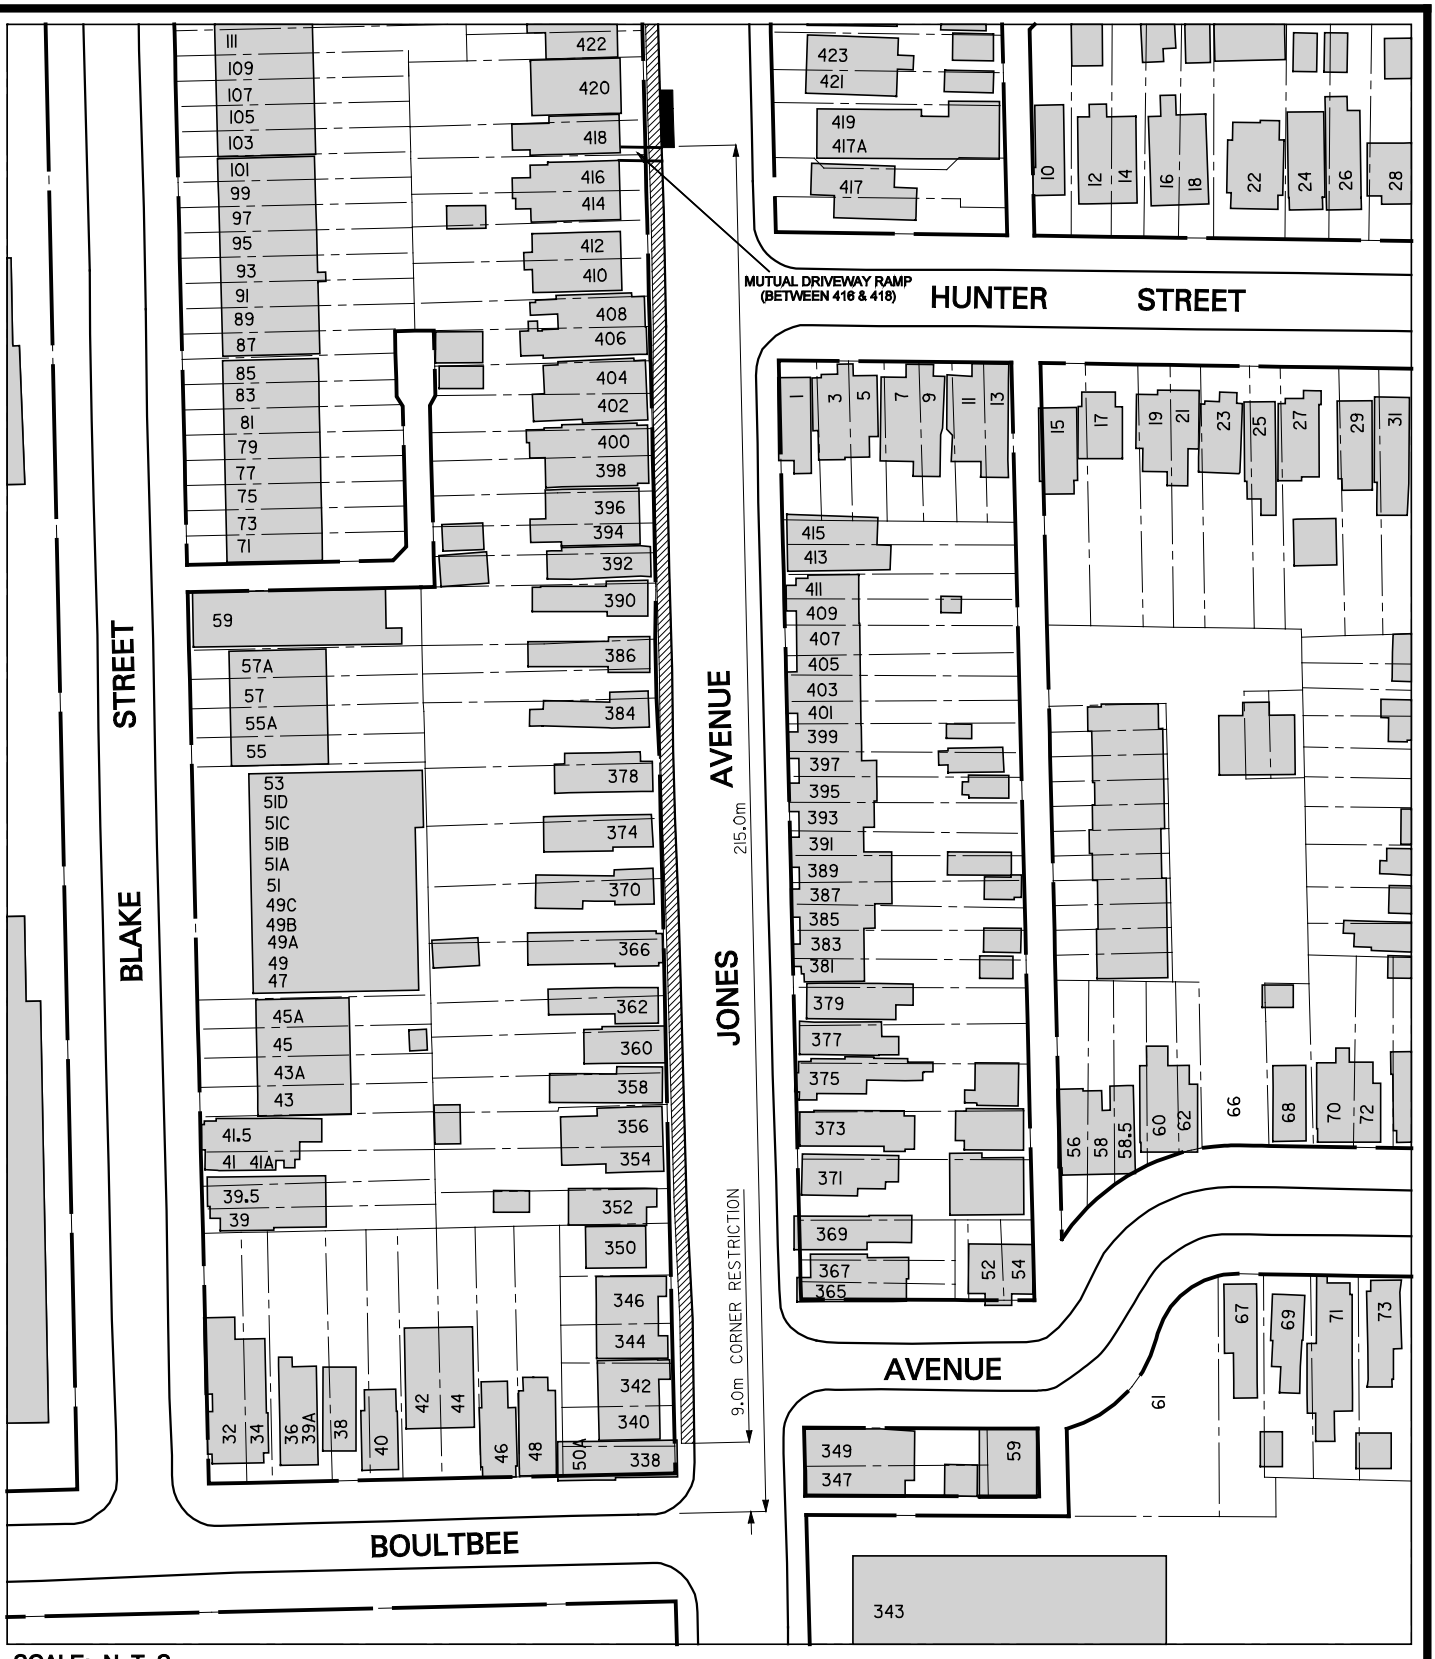

SCALE: N. T. S.

JONES AVENUE (No. 418)
PROPOSED PARKING PROHIBITION

LEGEND

EXISTING 3 HOUR MAXIMUM PARKING & PERMIT PARKING, 12:01am to 7:00am,

PROPOSED 9 METRE PARKING PROHIBITION

A. A.

DWG. NO. 421F-9631 APRIL, 2009 TRANSPORTATION SERVICES TORONTO & EAST YORK DISTRICT