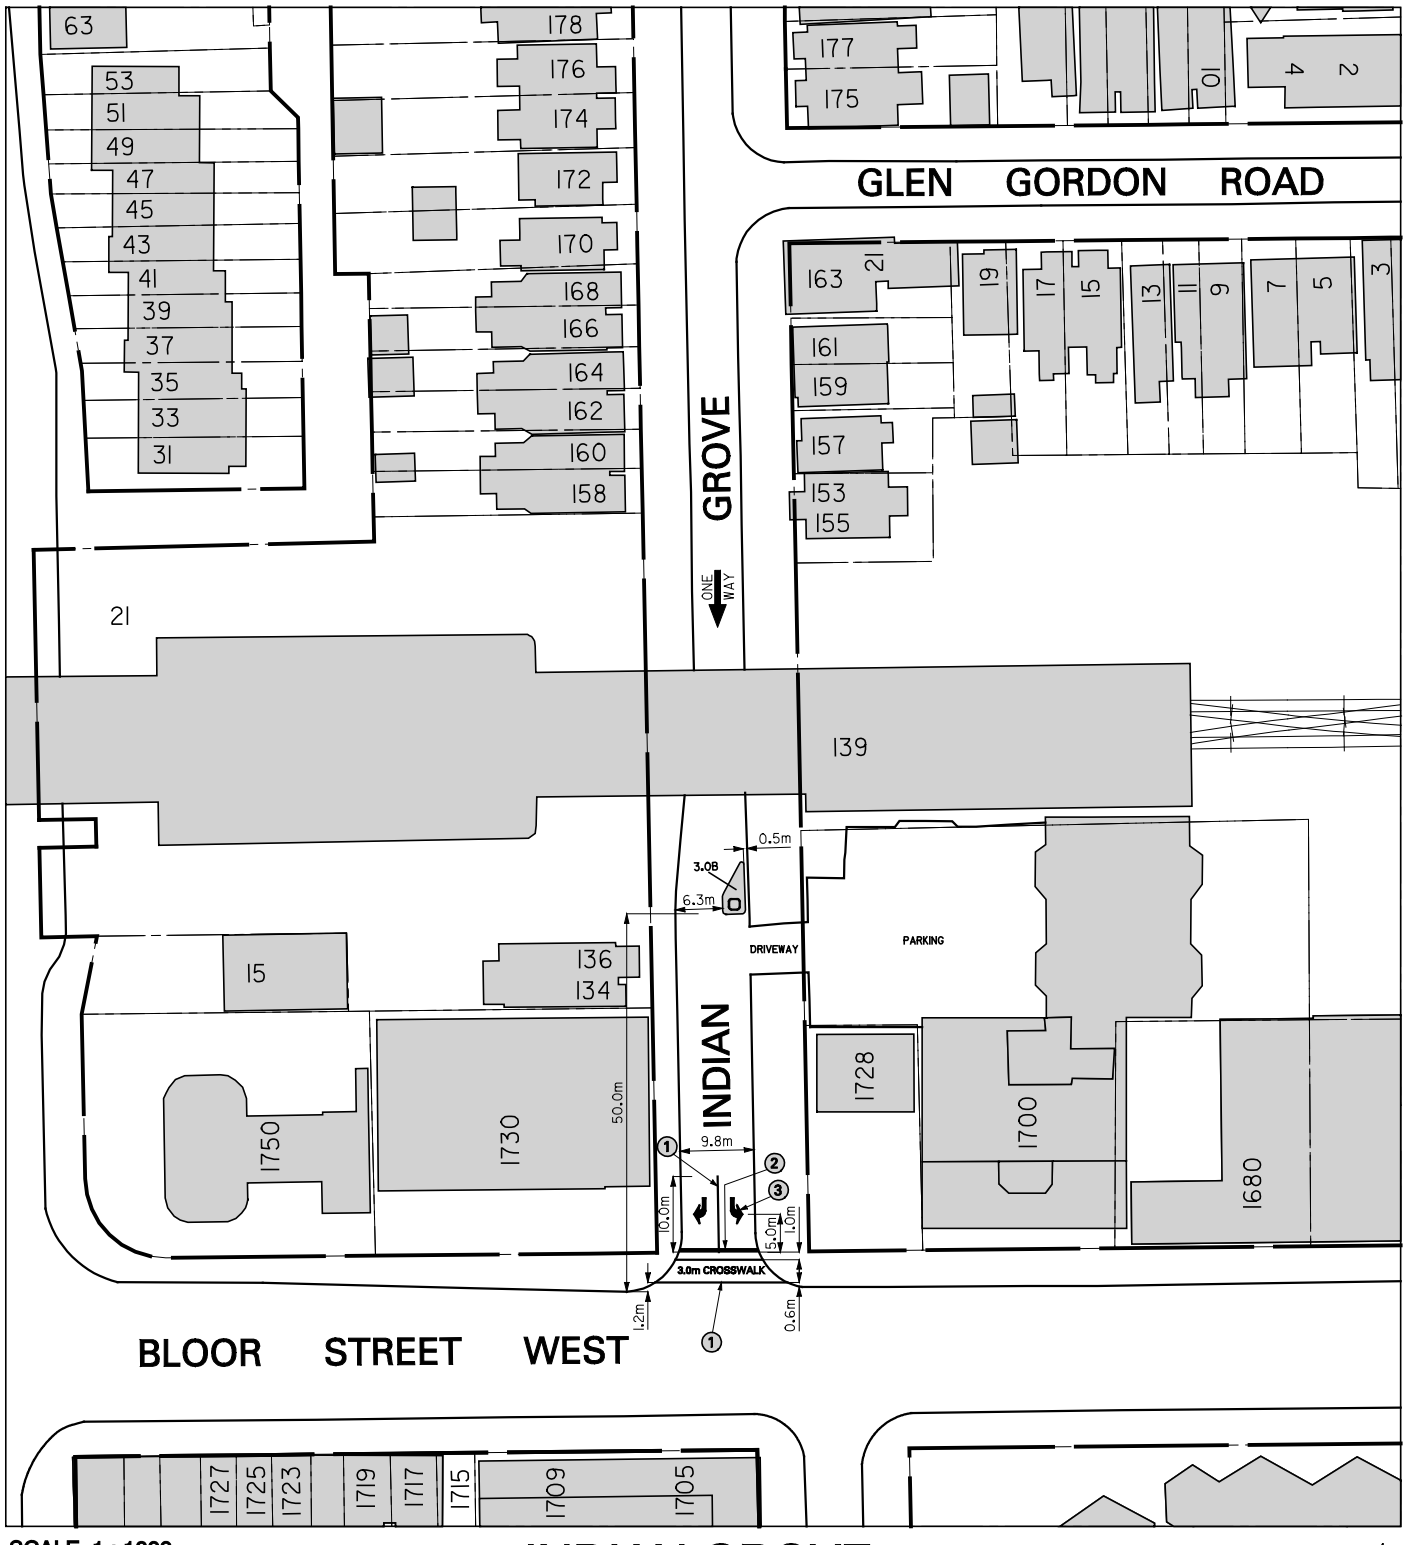


SCALE 1 : 1000

# INDIAN GROVE:
# BLOOR STREET WEST - GLEN GORDON ROAD
# PROPOSED PRECAST MODULAR TRAFFIC ISLAND/ PLANTER BOX LOCATION PLAN

**PAVEMENT MARKING LEGEND**

1. 10cm SOLID WHITE LINE
2. 50cm SOLID WHITE LINE
3. SOLID WHITE TURN ARROW

NOTE:
INFORMATION ON THIS PLAN IS BASED ON OFFICE RECORDS AND IS SUBJECT TO FIELD VERIFICATION.

A. A.

DWG. NO. 421F-9604 APRIL, 2009 TRANSPORTATION SERVICES TORONTO & EAST YORK DISTRICT