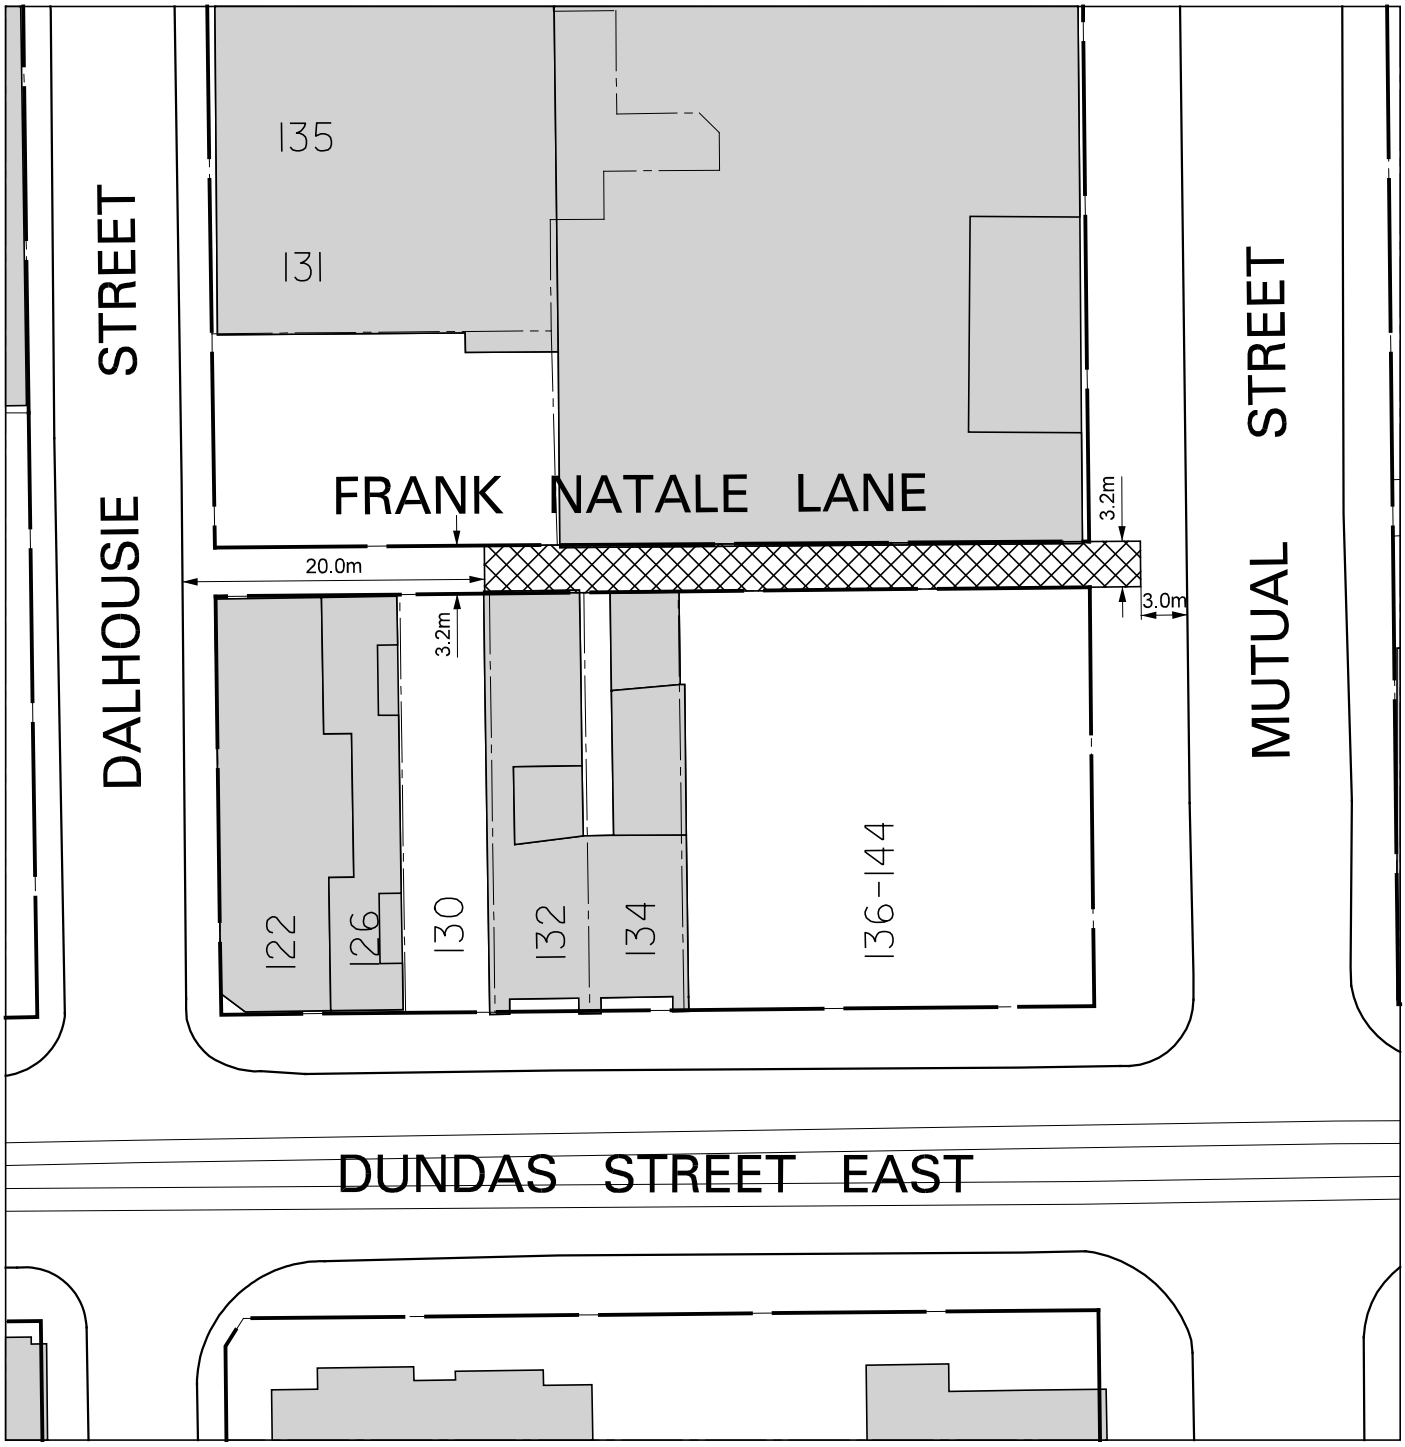

SCALE 1 : 500

155 DALHOUSIE STREET - FRANK NATALE LANE
PROPOSED CONSTRUCTION STAGING AREA

PROPOSED CONSTRUCTION STAGING AREA

A. A.

DWG. NO. 421F-9737 AUGUST, 2009 TRANSPORTATION SERVICES TORONTO & EAST YORK DISTRICT