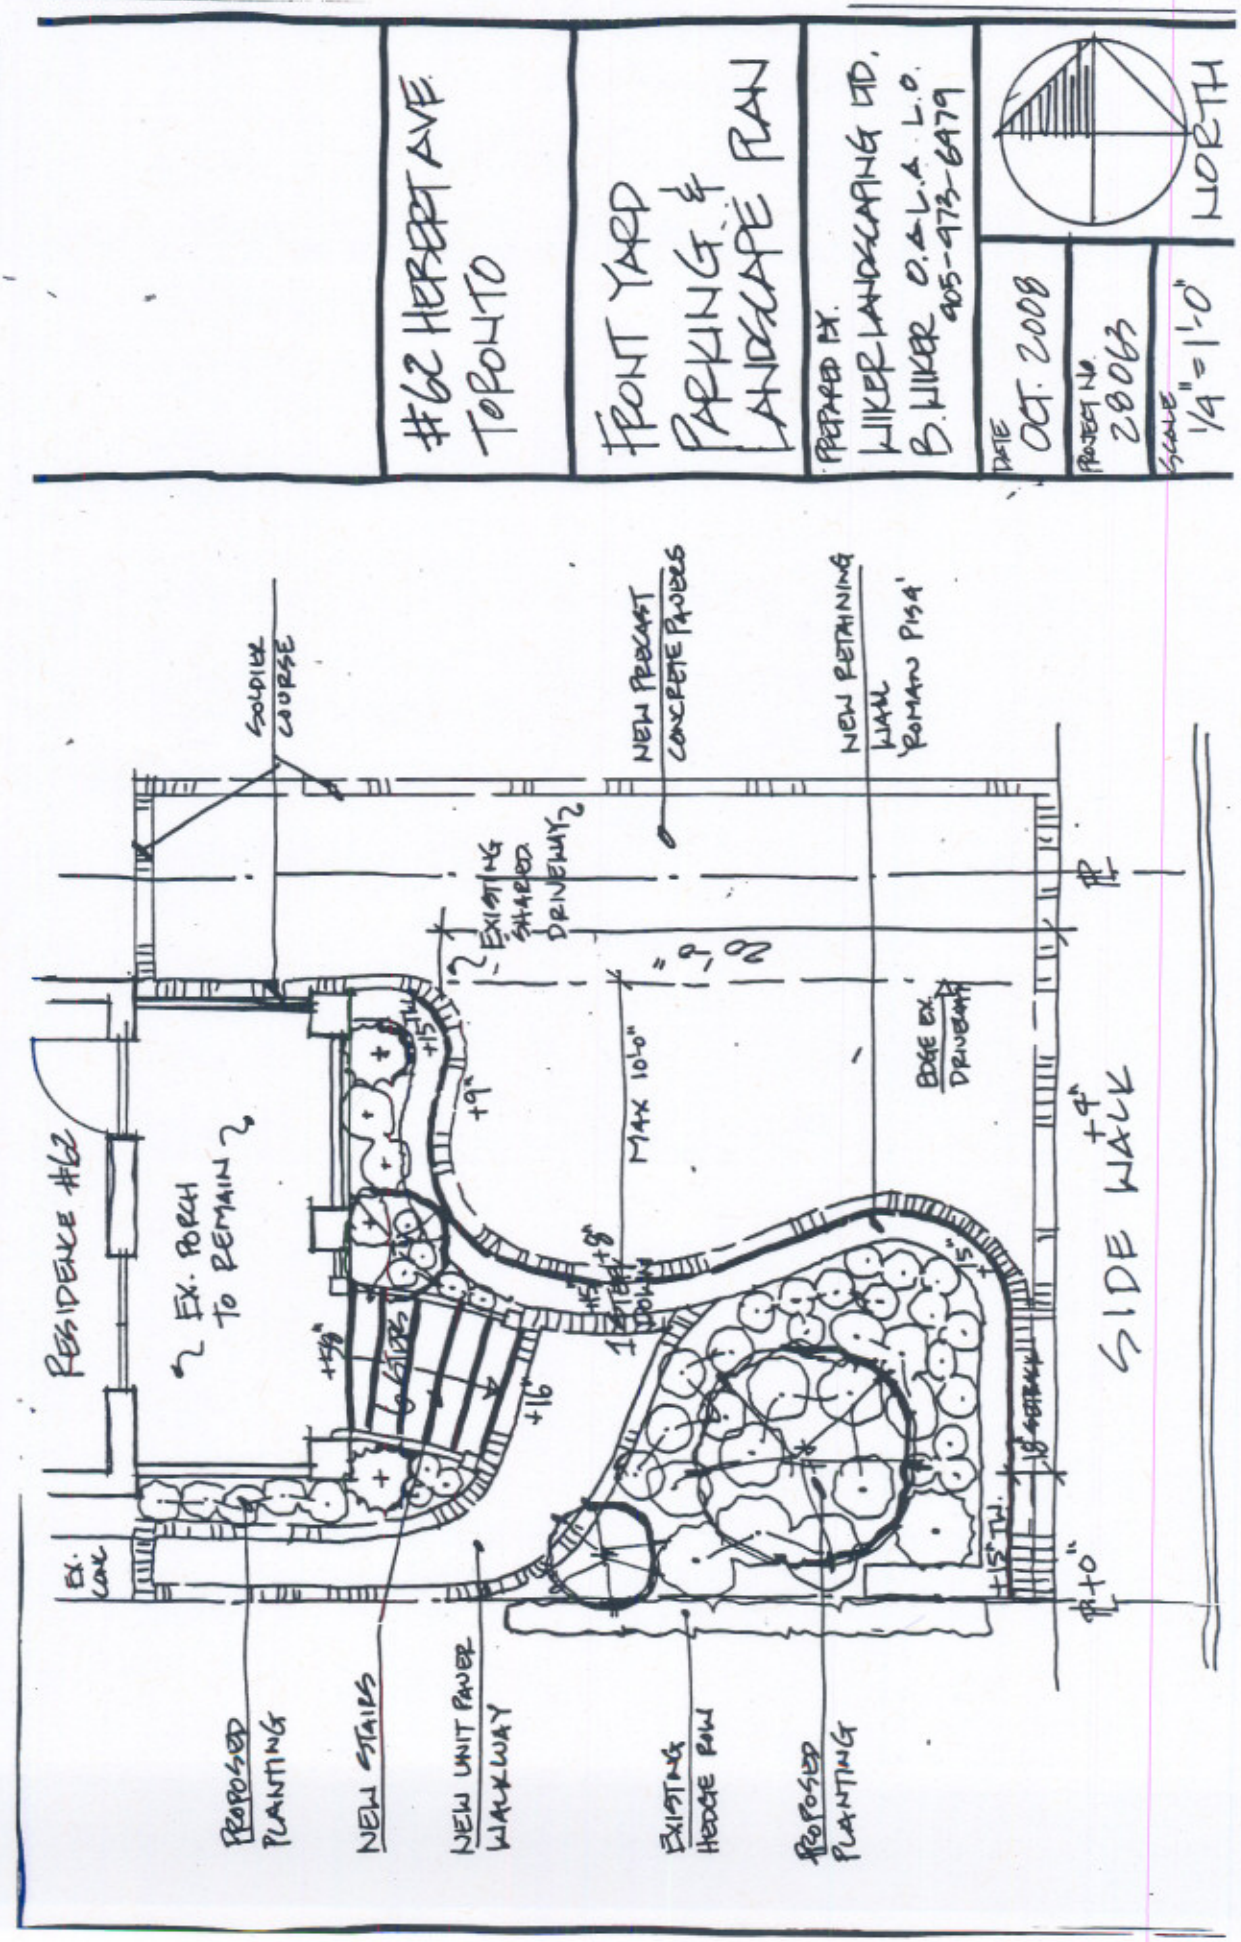
#62 HERBERT AVE.
TORONTO
FRONT YARD
PARKING &
LANDSCAPE PLAN
PREPARED BY:
WIKER LANDSCAPING LTD.
B. WIKER O.A.L.A. L.O.
905-973-6979
DATE
OCT. 2008
PROJECT NO.
28063
SCALE
1/4" = 1'-0"
NORTH
SOLDIER COURSE
NEW PRECAST CONCRETE PAVERS
NEW RETAINING WALL ROMAN PISA'
EXISTING SHARED DRIVEWAY
MAX 10'-0"
BOGE EX. DRIVEWAY
SIDE WALK
RESIDENCE #62
EX. PORCH TO REMAIN
EX. CAR
PROPOSED PLANTING
NEW STAIRS
NEW UNIT PAVER WALKWAY
EXISTING HEDGE ROW
PROPOSED PLANTING