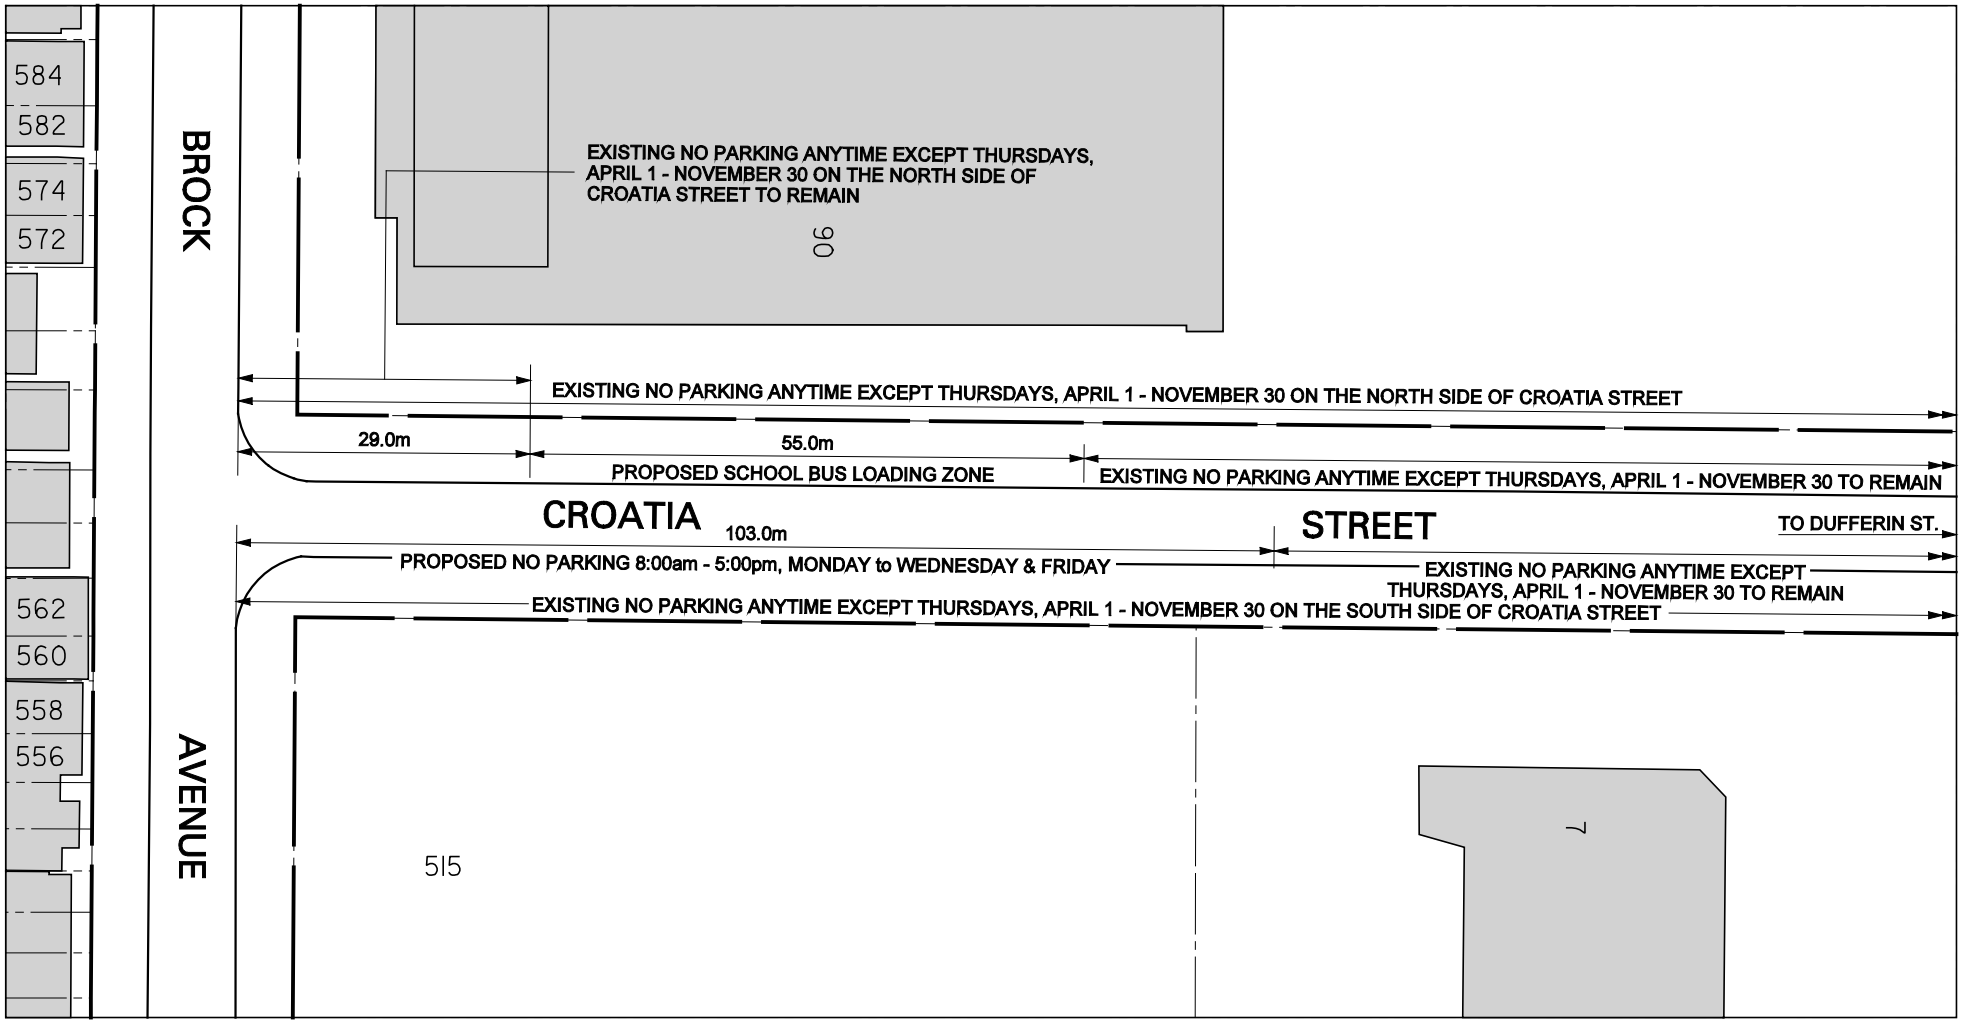

CROATIA STREET:
PROPOSED SCHOOL BUS LOADING ZONE

DWG. NO. 421F-9687 | A. A. | MAY, 2009 | SCALE: N. T. S. | TRANSPORTATION SERVICES | TORONTO & EAST YORK DISTRICT