ny10092_map2

ATTACHMENT– 2

STEELES AVENUE WEST

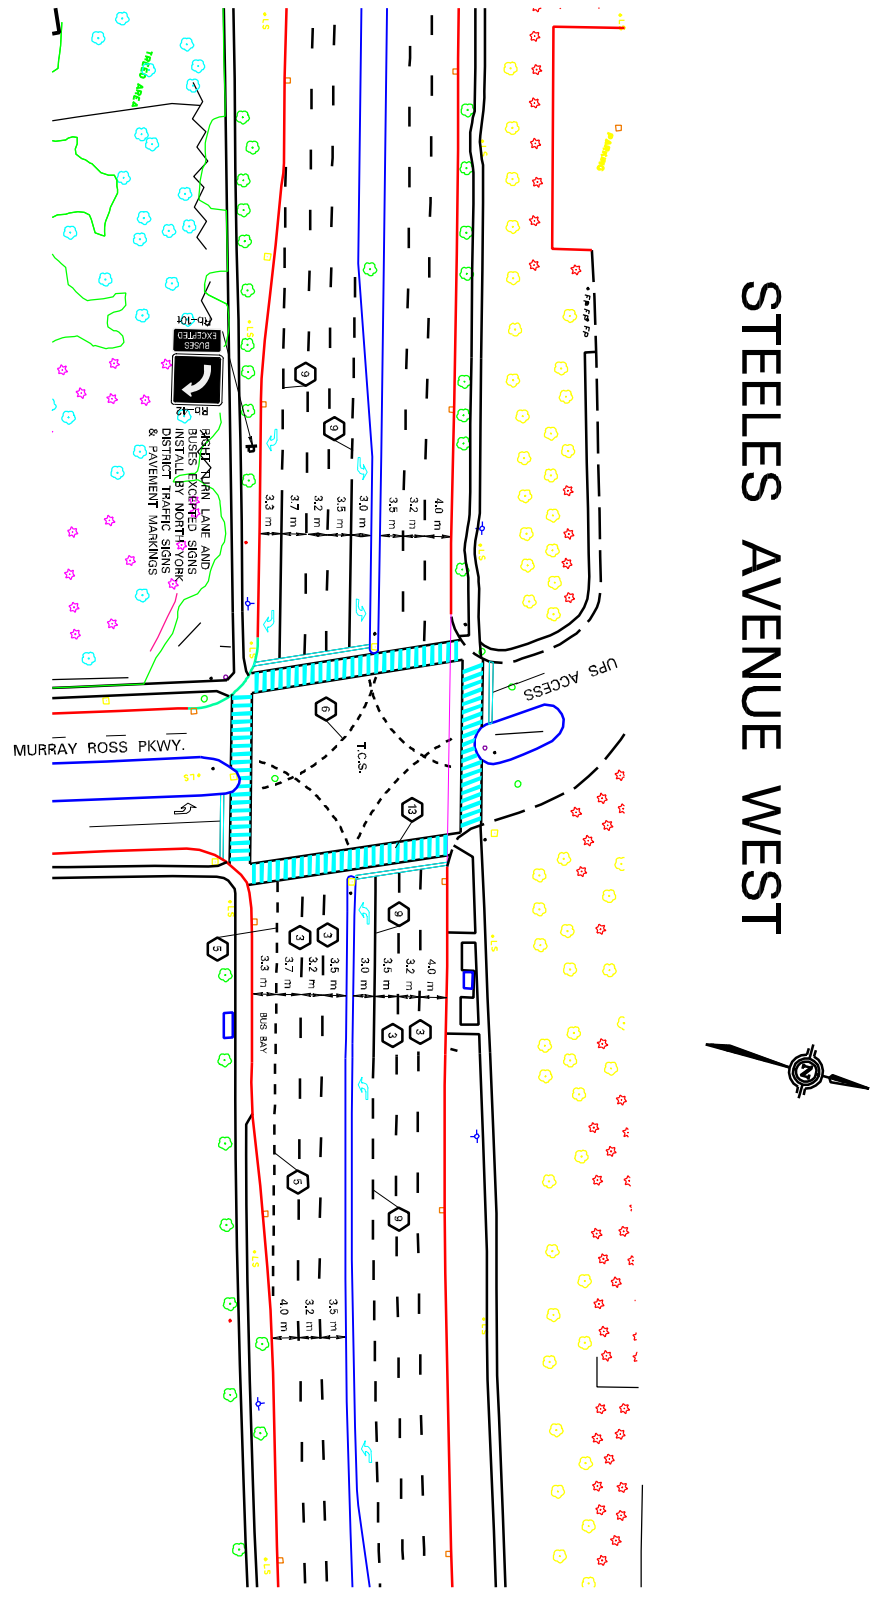

PAVEMENT MARKING LEGEND

1. 10 cm SOLID YELLOW LINE
2. 10 cm SOLID WHITE LINE
3. 10 cm WHITE LINE AT 3 m x 6 m CYCLE
4. 10 cm WHITE LINE AT 3 m x 3 m CYCLE
5. 10 cm WHITE LINE AT 1.5 m x 1.5 m CYCLE
6. 10 cm WHITE LINE AT 1.0 m x 1.0 m CYCLE
7. 60 cm YELLOW HATCHING AT 7.5 m ON CENTRE, UNLESS SHOWN OTHERWISE
8. 60 cm WHITE HATCHING AT 7.5 m ON CENTRE, UNLESS SHOWN OTHERWISE
9. 10 cm WHITE LINE, 25 m IN LENGTH, UNLESS SHOWN OTHERWISE
10. 10 cm WHITE LINE AT 3 m x 3 m CYCLE, ARROWS AS SHOWN
11. 10 cm WHITE LINES AT 2.5 m APART
    50 cm WHITE STOP BAR
    1 m BETWEEN CROSSWALK AND STOP BAR
12. 10 cm WHITE LINES AT 3 m APART
    ZEBRA CROSSING
    10 cm WHITE LINES AT 3 m APART
    60 cm WHITE MARKING PARALLEL TO APPROACHING TRAFFIC AT 1.2 m ON CENTRE
    50 cm WHITE STOP BAR
    1 m BETWEEN CROSSWALK AND STOP BAR
13. 50 cm WHITE STOP BAR
14. TWO – WAY LEFT TURN LANE
    2 x 10 cm YELLOW LINE 10 cm APART
    OUTER LINE AT 3 m x 6 m CYCLE
    LEFT TURN ARROWS AS SHOWN

REDUCTION OF DRAWINGS
PM–654–48 & PM–654–49

TORONTO
Transportation Services

LOCATION
STEELES AVENUE WEST AT
MURRAY ROSS PARKWAY

PAVEMENT MARKINGS PLAN

TC1309B.DGN