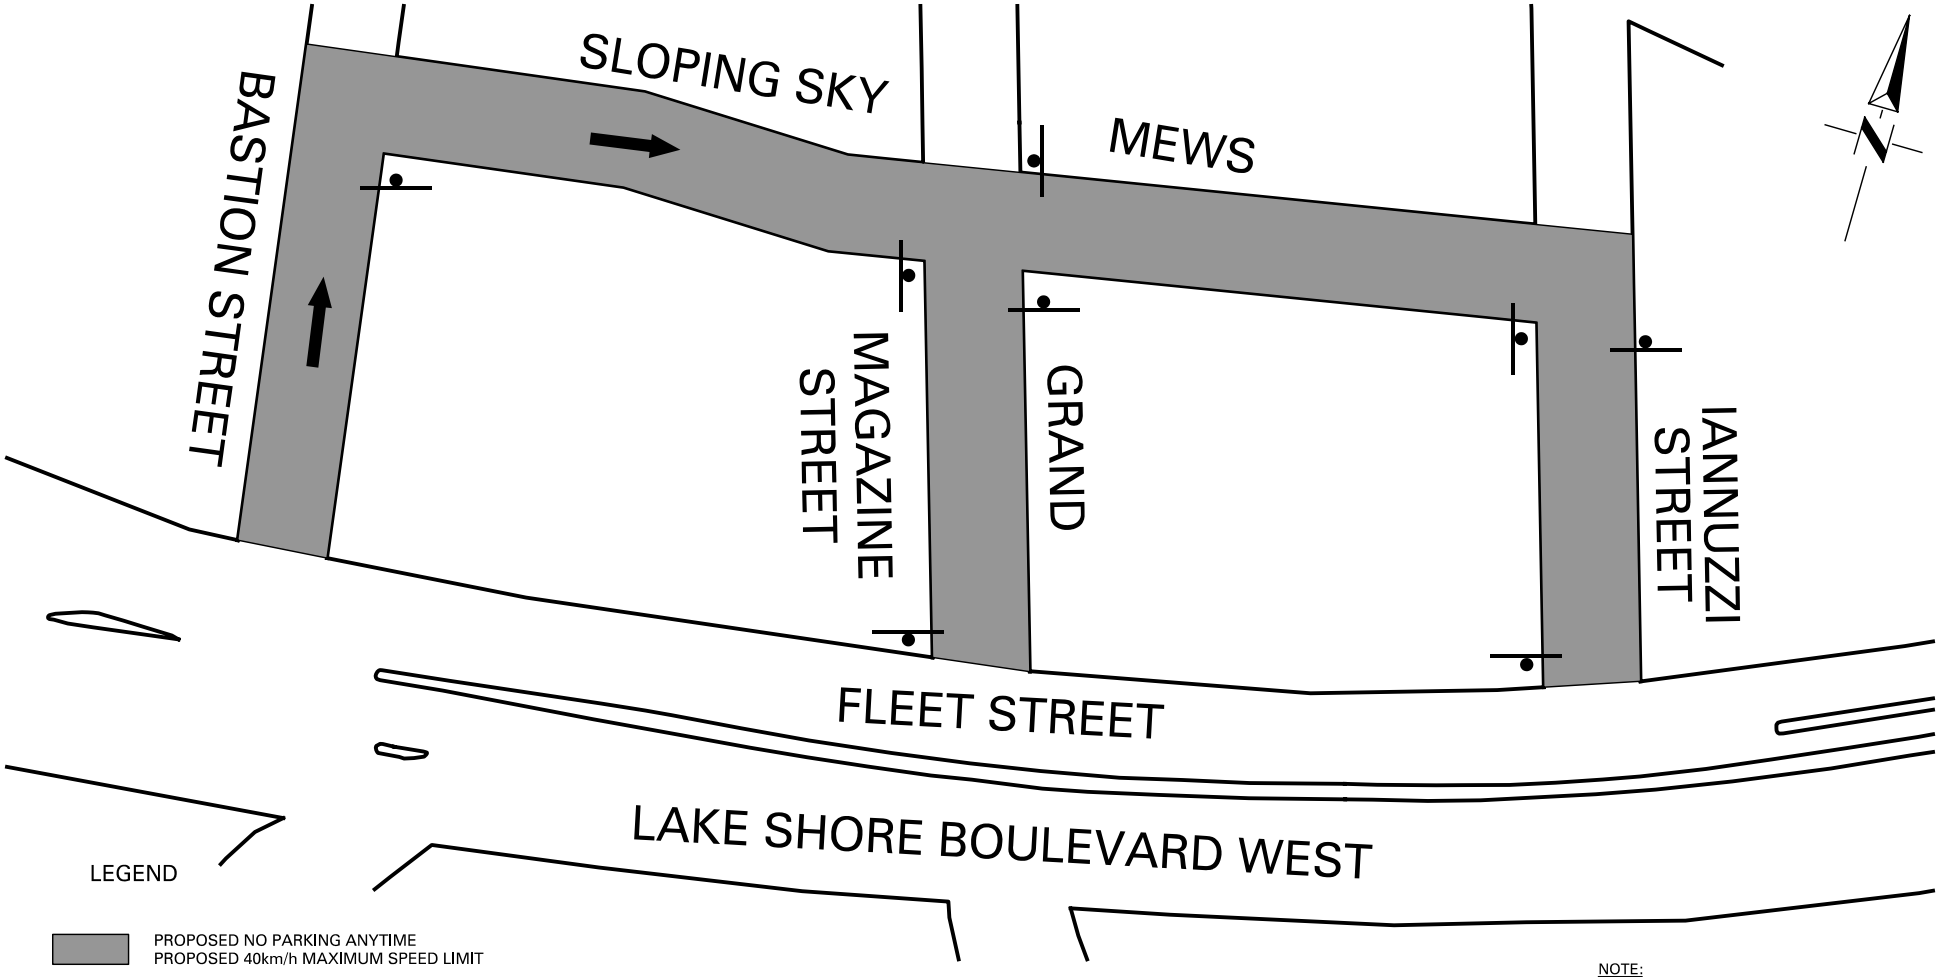

LEGEND

PROPOSED NO PARKING ANYTIME
PROPOSED 40km/h MAXIMUM SPEED LIMIT

PROPOSED STOP CONTROL

PROPOSED ONE-WAY STREET

NOTE:
INFORMATION ON THIS PLAN IS BASED ON OFFICE RECORDS AND IS SUBJECT TO FIELD VERIFICATION.

INTERIM TRAFFIC MANAGEMENT REGULATIONS
FORT YORK DEVELOPMENT
620 FLEET STREET

DWG. NO. 421F-9871 S.J.L. DECEMBER, 2009 TRANSPORTATION SERVICES TORONTO & EAST YORK DISTRICT