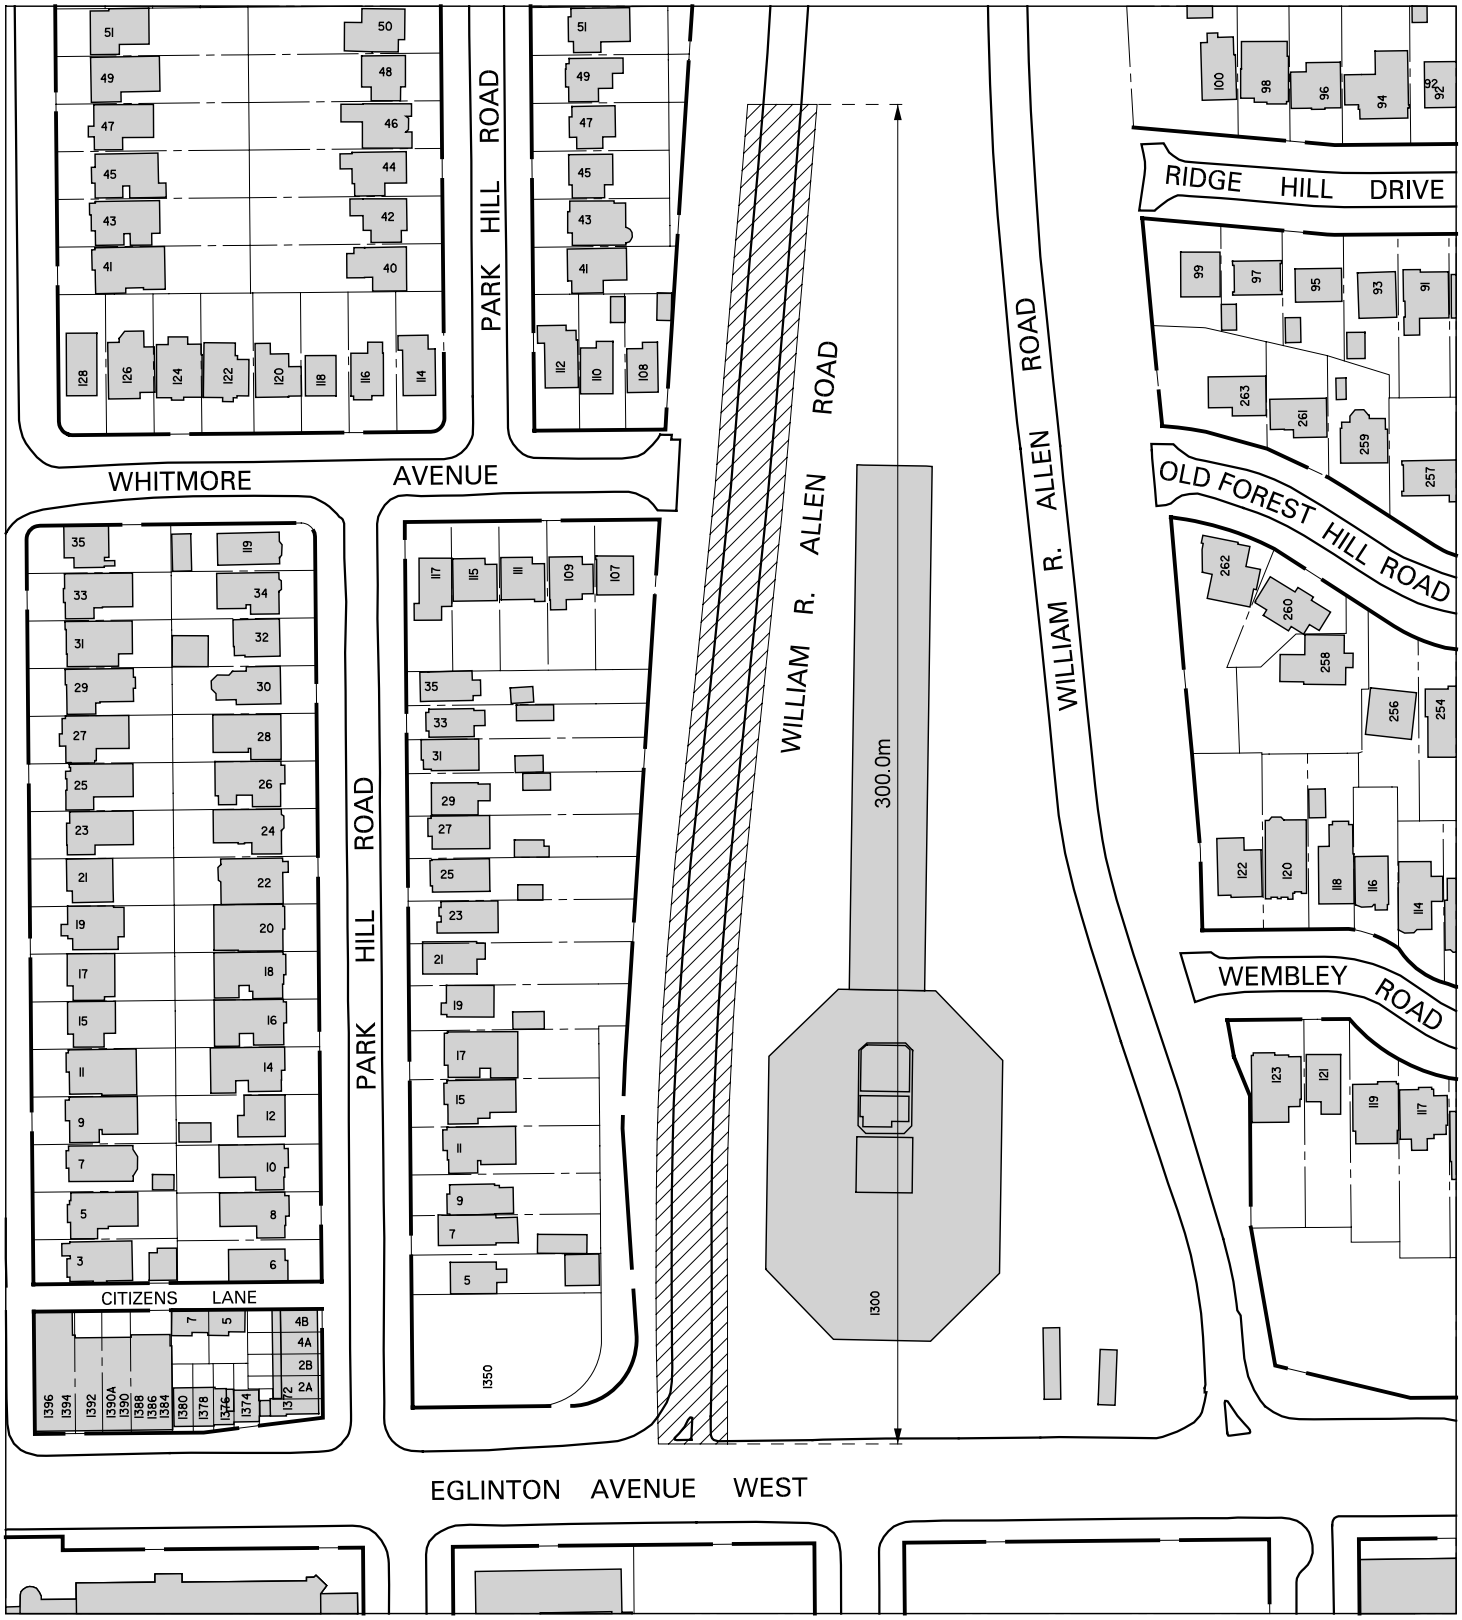

WILLIAM R. ALLEN ROAD & EGLINTON AVENUE WEST
PROPOSED LANE DESIGNATION

LEGEND

PROPOSED LANE DESIGNATION

DWG. NO. 421F - 9907 A. A. SCALE: N. T. S. FEBRUARY, 2010 TRANSPORTATION SERVICES TORONTO & EAST YORK DISTRICT