58 SCARBOROUGH RD.
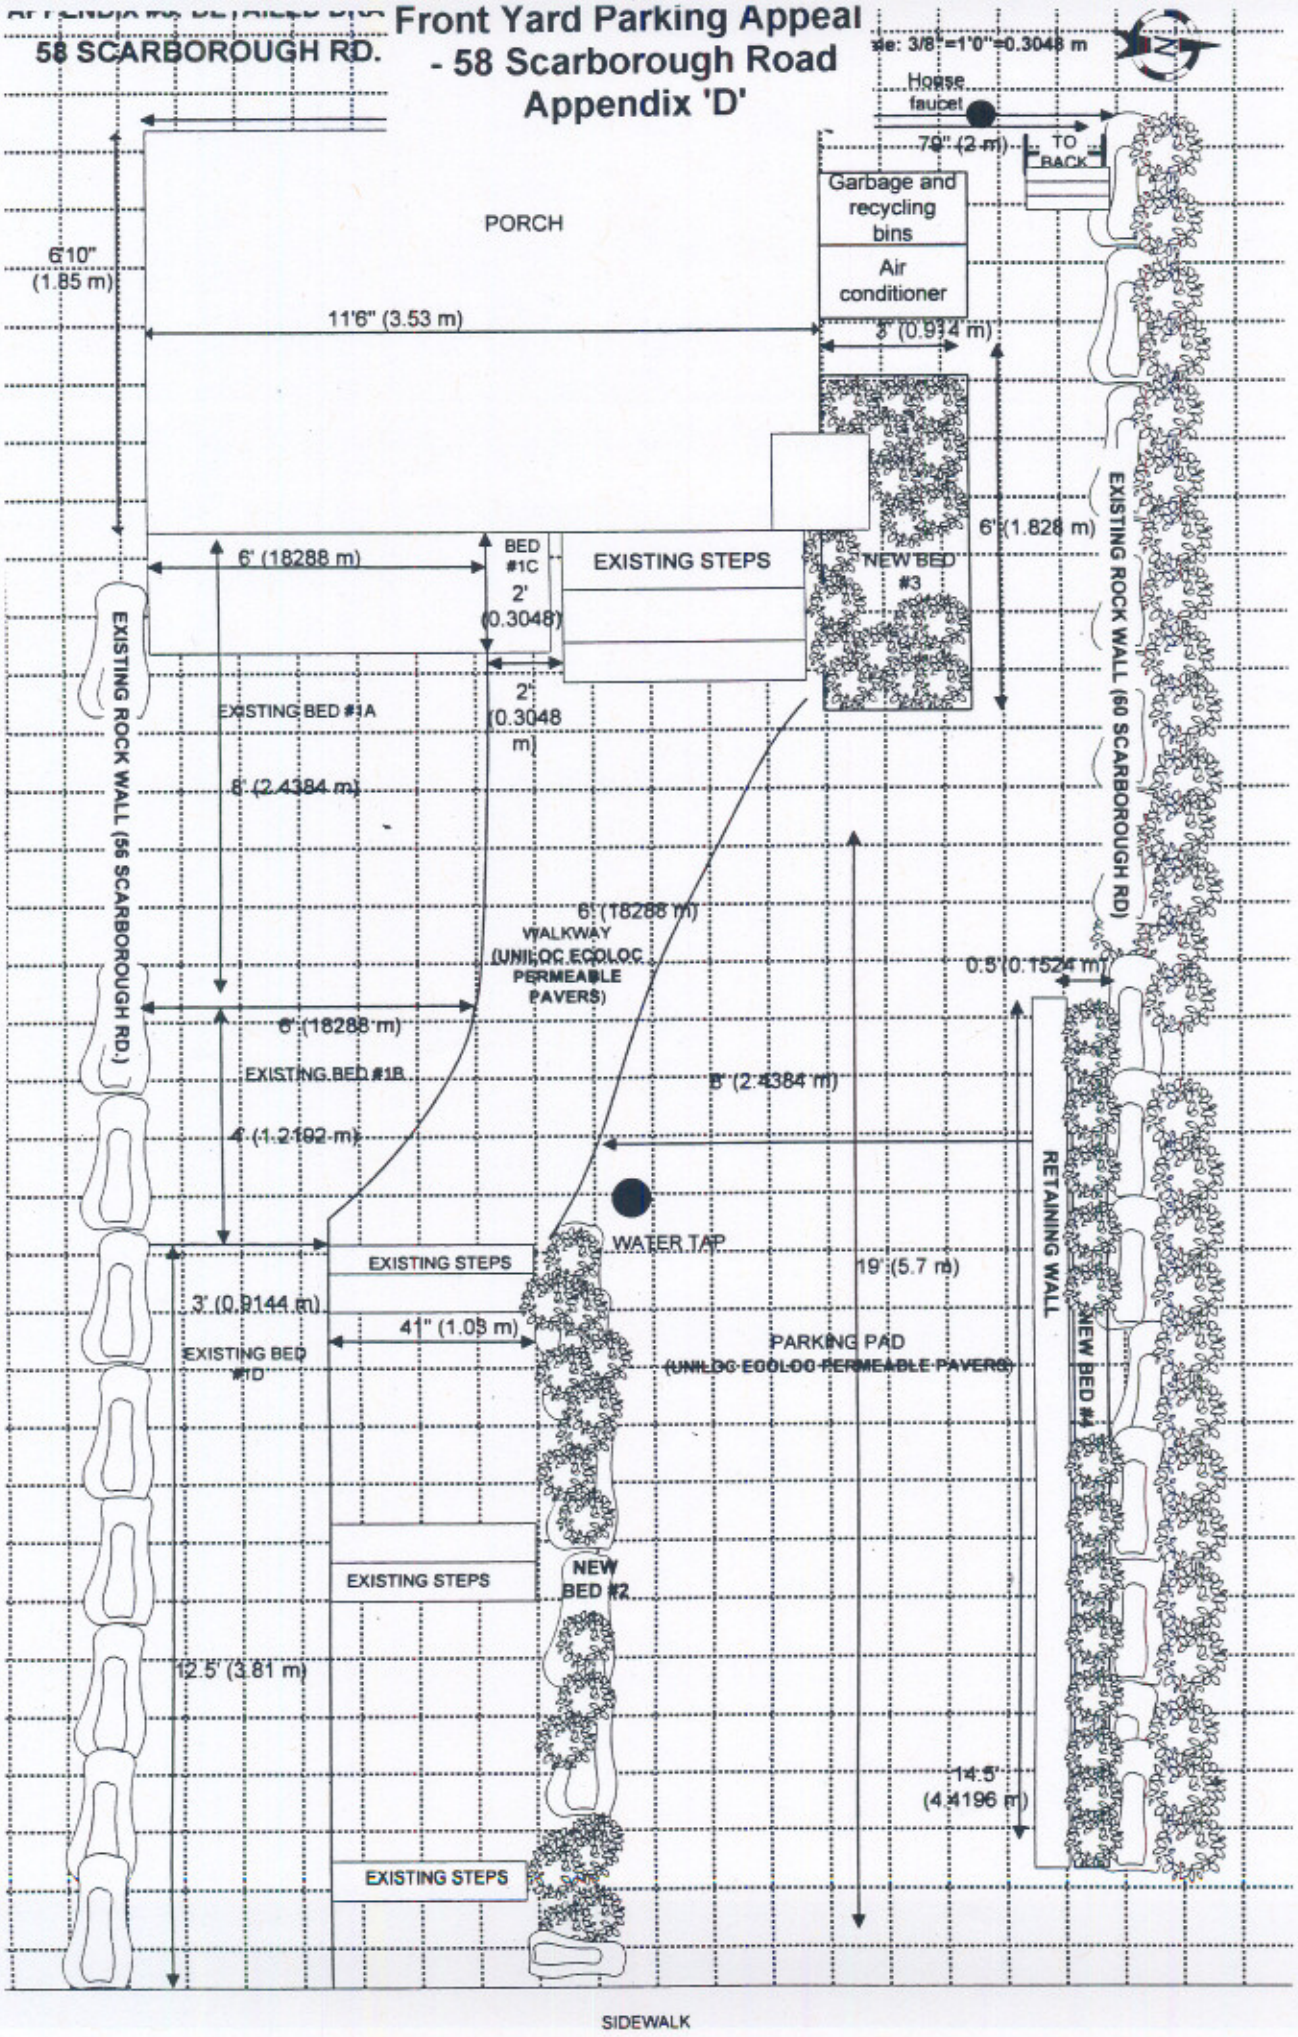
Front Yard Parking Appeal - 58 Scarborough Road Appendix 'D'