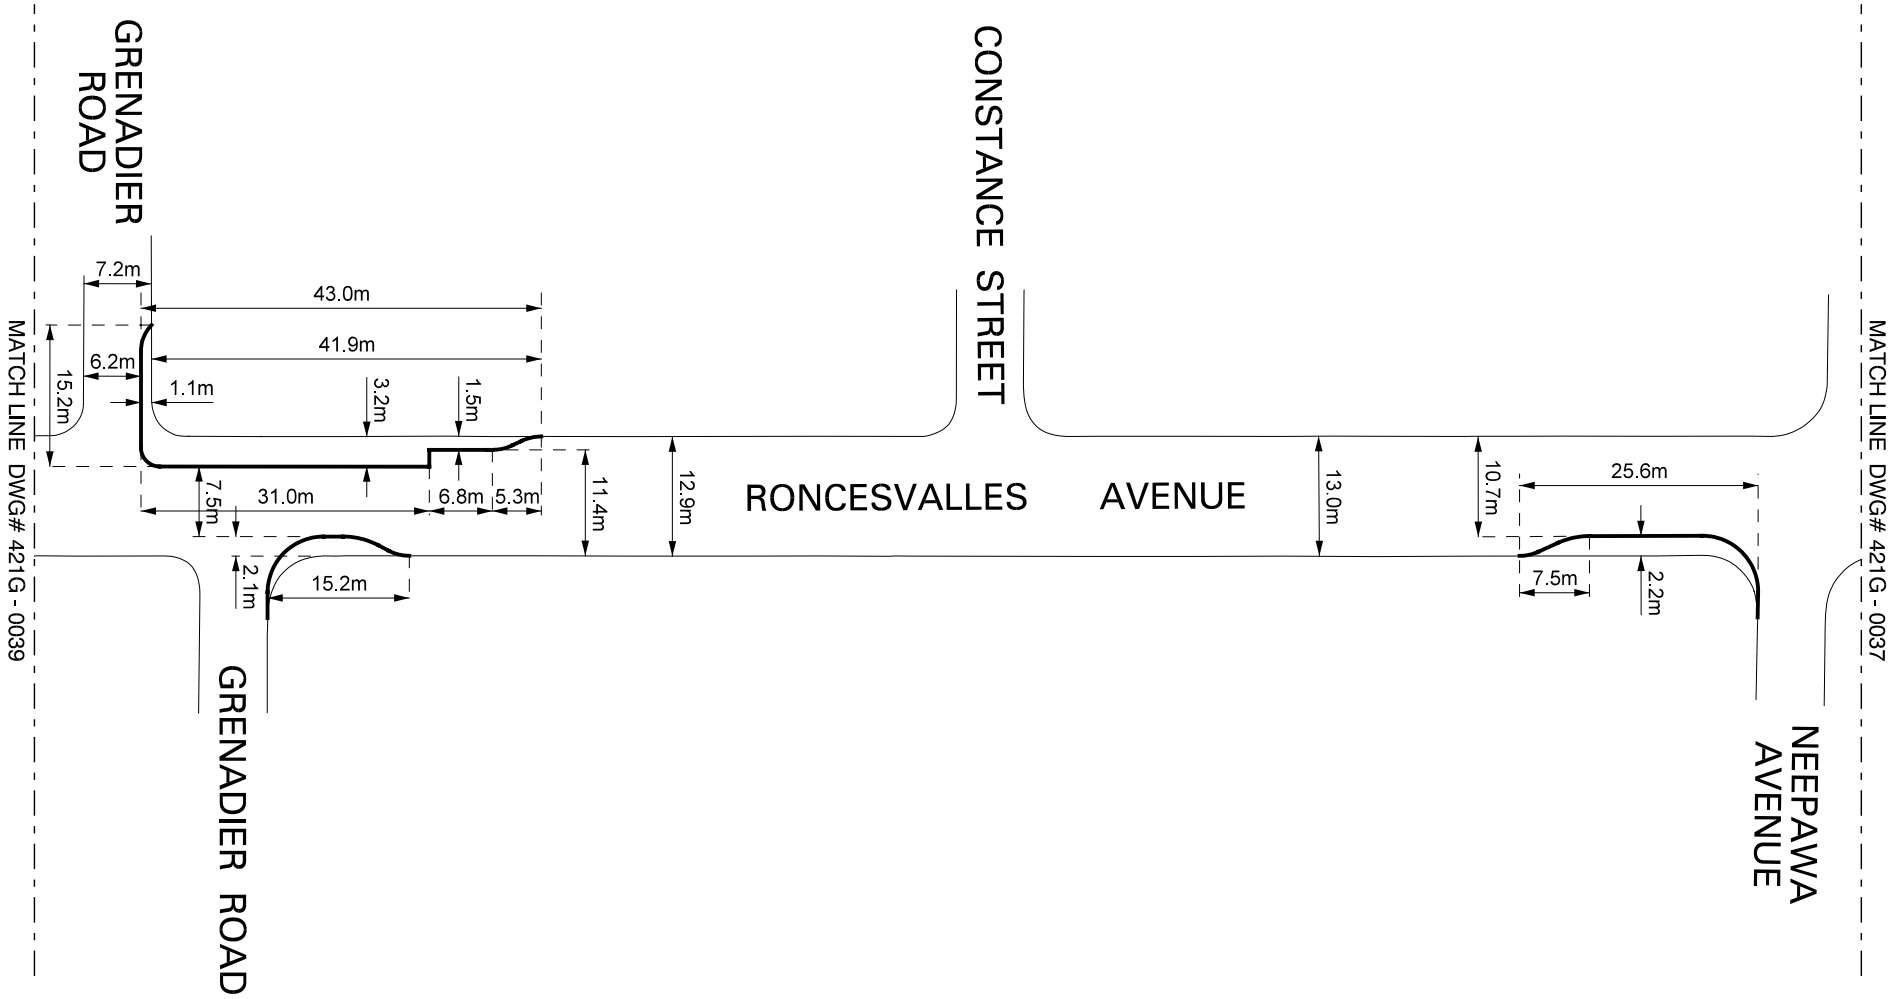

RONCESVALLES AVENUE: DUNDAS STREET WEST - QUEEN STREET WEST
PROPOSED ROAD ALTERATION (MAP 3 of 9)

LEGEND

PROPOSED CURB LINE

EXISTING CURB LINE

DWG. NO. 421G - 0038 | A. A. | SCALE: N. T. S. | MAY, 2010 | TRANSPORTATION SERVICES | TORONTO & EAST YORK DISTRICT