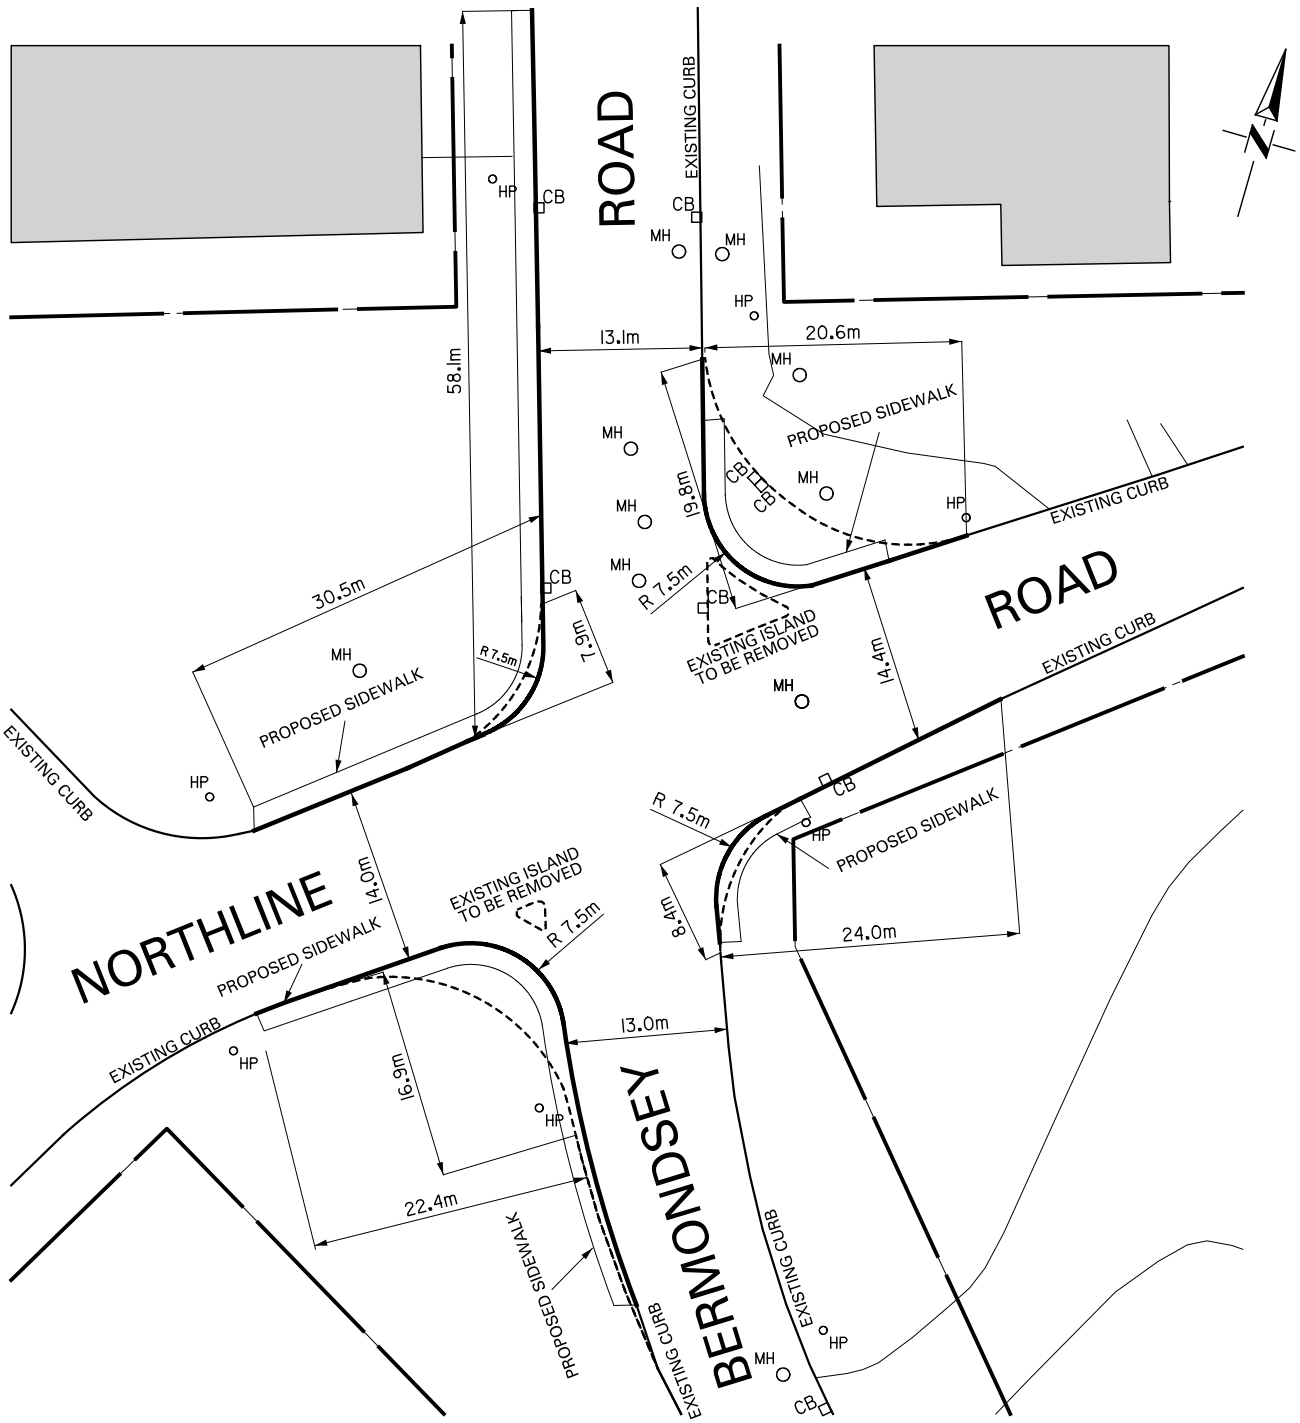

LEGEND

PROPOSED CURB

EXISTING CURB TO BE REMOVED

NOTE:

INFORMATION ON THIS PLAN IS BASED ON OFFICE RECORDS AND IS SUBJECT TO FIELD VERIFICATION.

ALL DIMENSIONS ARE APPROXIMATE.

INTERSECTION OF BERMONDSEY ROAD AND NORTHLINE ROAD PROPOSED CURB MODIFICATIONS

M.S.

DWG. NO. 421G-0092 JULY, 2010 TRANSPORTATION SERVICES TORONTO & EAST YORK DISTRICT