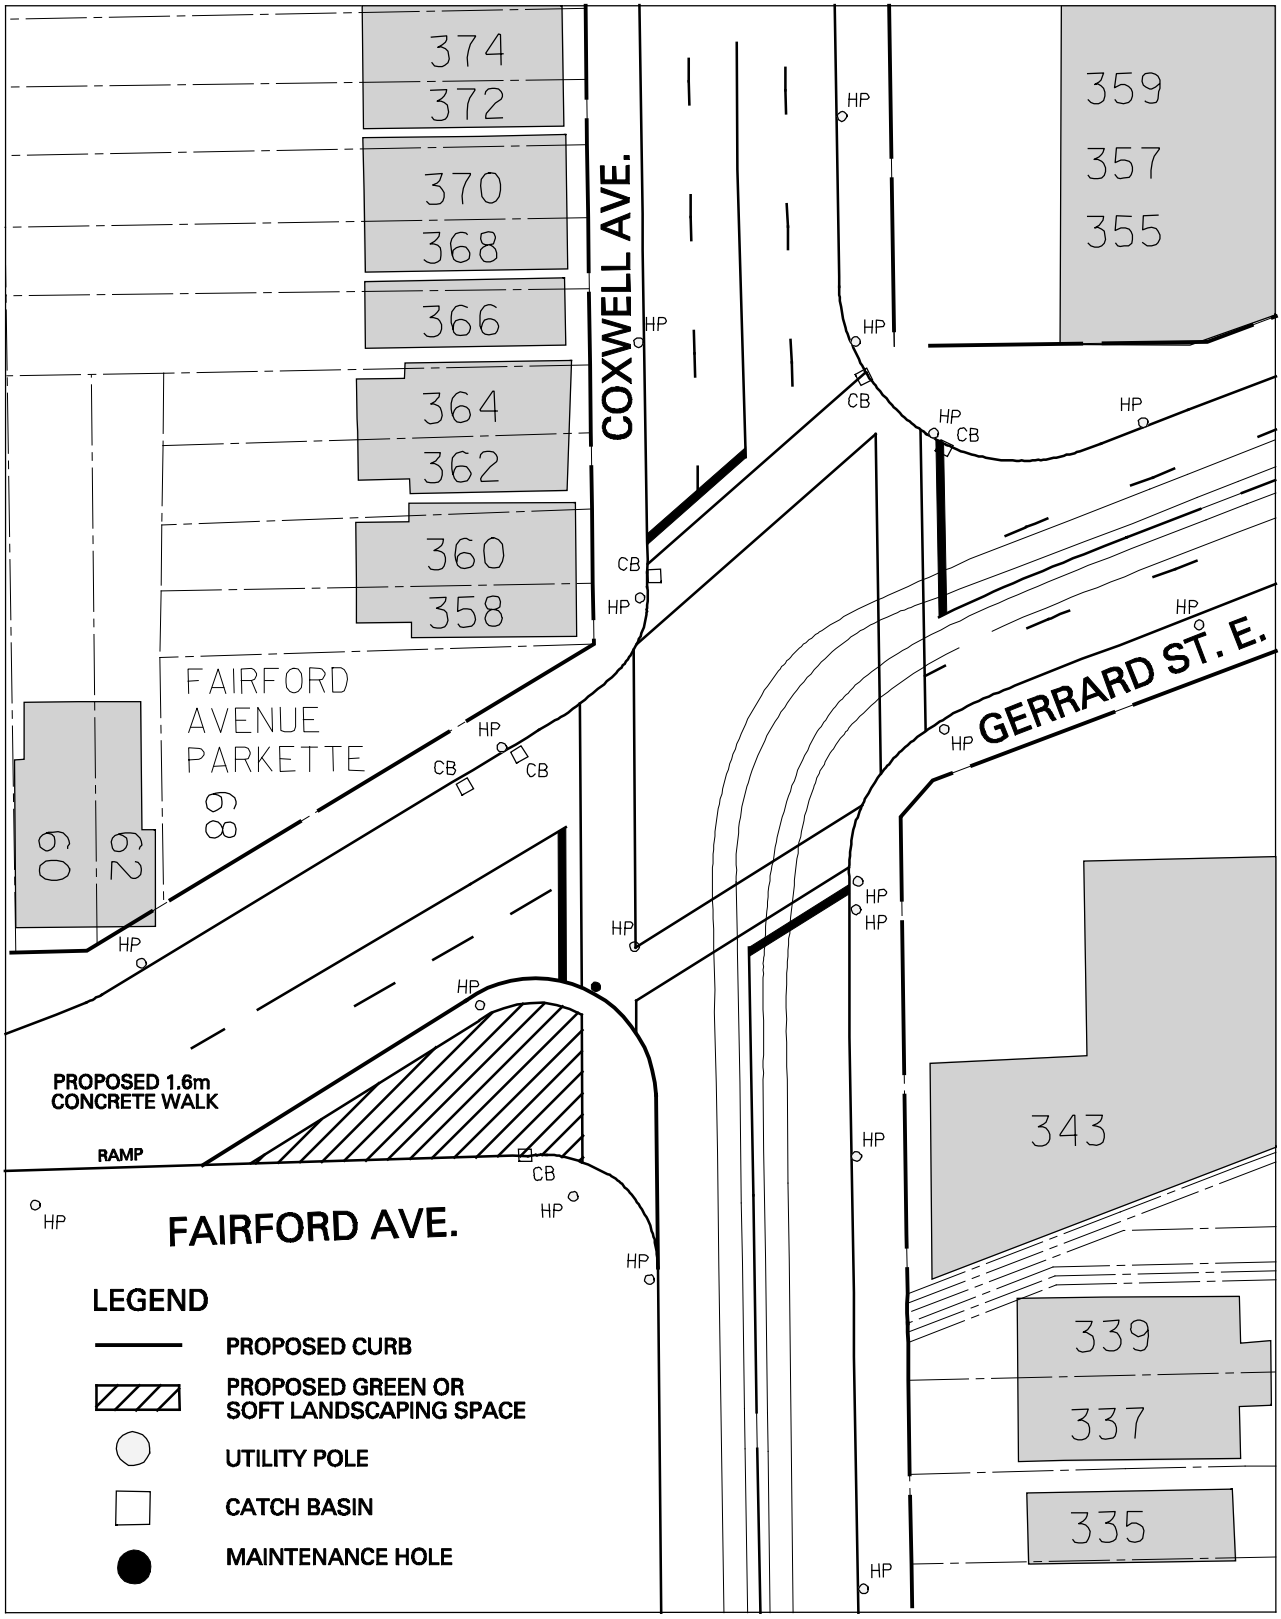

1 : 500

FAIRFORD AVE./GERRARD ST. E./COXWELL AVE.
PROPOSED INTERSECTION REDESIGN

DWG. NO. 421F-9140 E.M.S. DECEMBER, 2007 TRANSPORTATION SERVICES TORONTO & EAST YORK DISTRICT