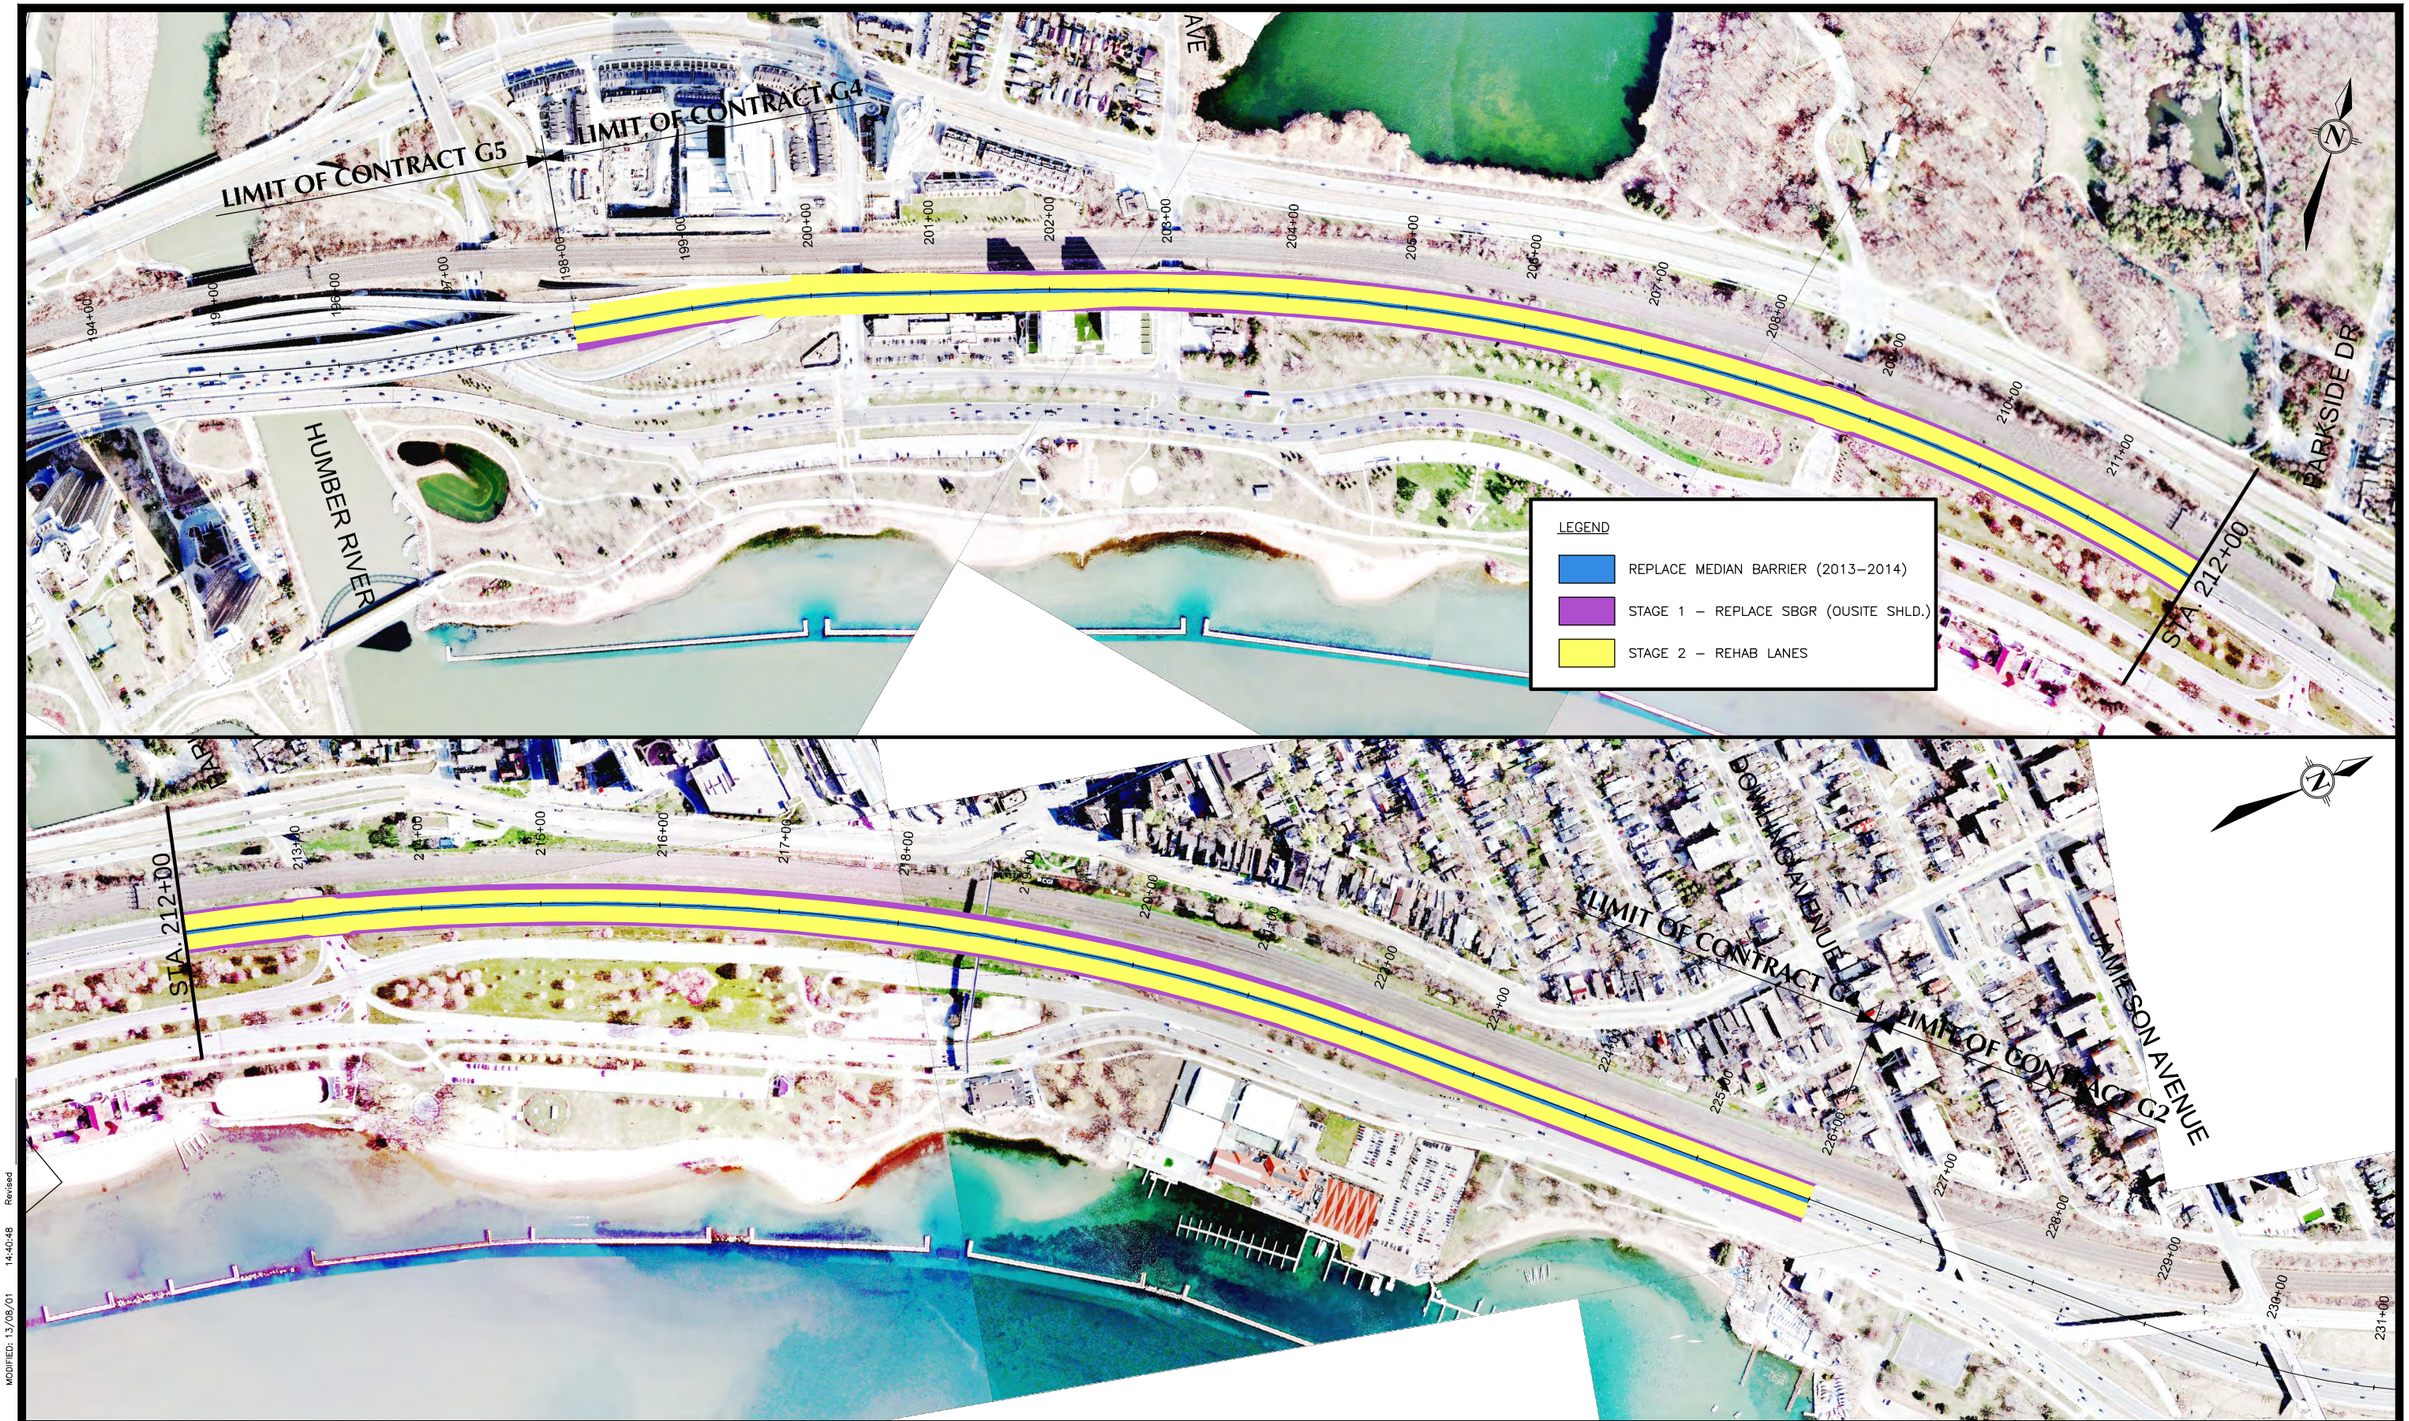

FILE LOCATION=I:\DRAWINGS\HIGHWAYS\32130I0 STRATEGIC PLAN_REHAB GARDINER\
DRAWING NAME: H32130I0003 STAGING PLAN.DWG REVISED BY=G.D. Revised
DRAWN BY: B.J.M. MODIFIED: 13/08/01 14:40:48

McCORMICK RANKIN
A member of MMM GROUP

TORONTO

AT-GRADE SECTION CONTRACT G4
CONSTRUCTION STAGING

STRATEGIC PLAN REHABILITATION OF
F. G. GARDINER EXPRESSWAY
APPRENDIX D - TRAFFIC STAGING

EX -20

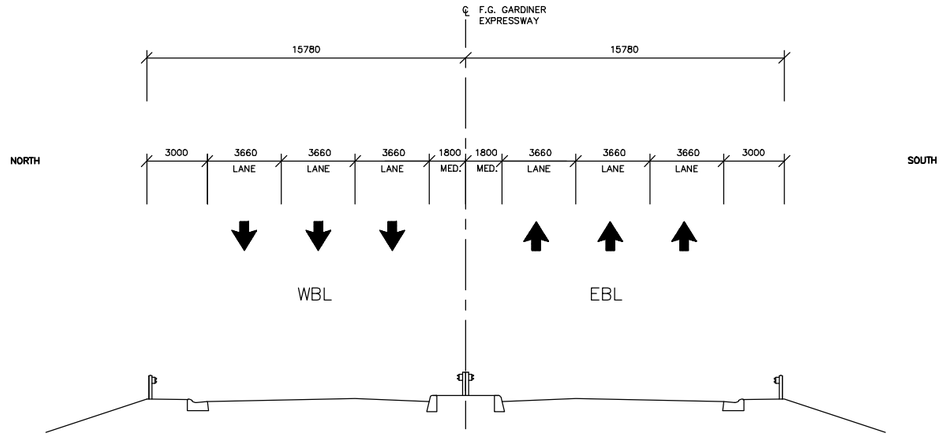

EXISTING CONDITIONS
1:300

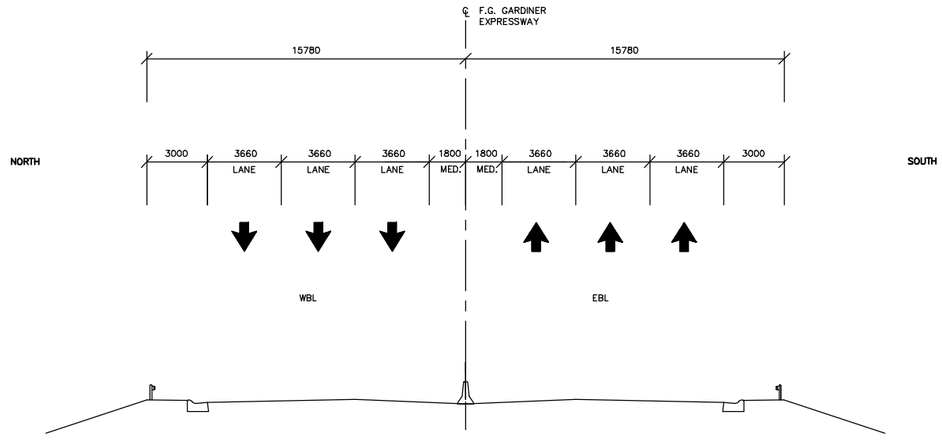

MEDIAN BARRIER REPLACEMENT (2013–2014)
1:300

FILE LOCATION=\\DRAWINGS\PROJECTS\32.3010 STRATEGIC PLAN_REHAB GARDINER\
DRAWING NAME: H32130101D1.DWG REVISED BY=G.D.
DRAWN BY: R.LW MODIFIED: 13/09/21 15:05:39 Revised

McCORMICK RANKIN
A member of MMM GROUP

TORONTO

AT-GRADE SECTION CONTRACT G4

PREFERRED TRAFFIC STAGING

STRATEGIC PLAN REHABILITATION OF
F. G. GARDINER EXPRESSWAY

APPRENDIX D - TRAFFIC STAGING

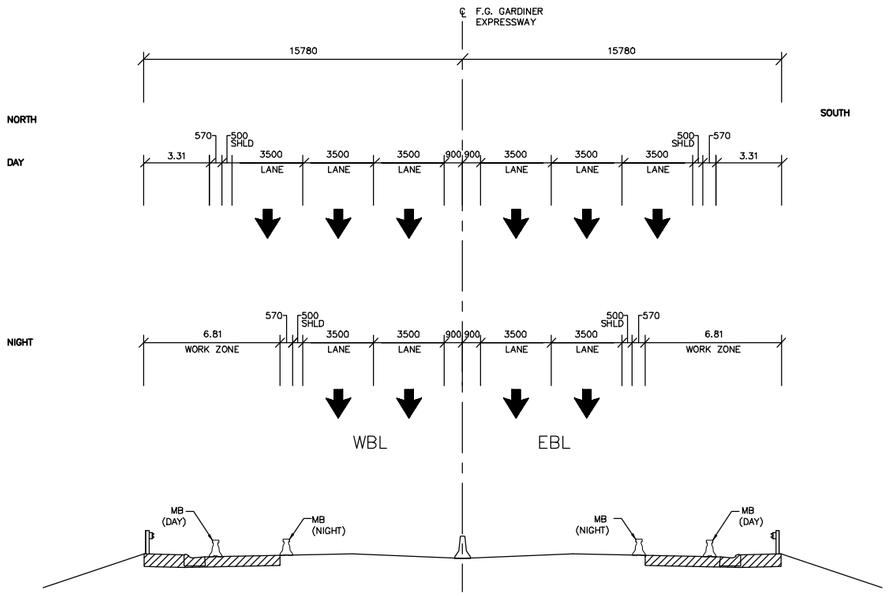

STAGE 1
1:300

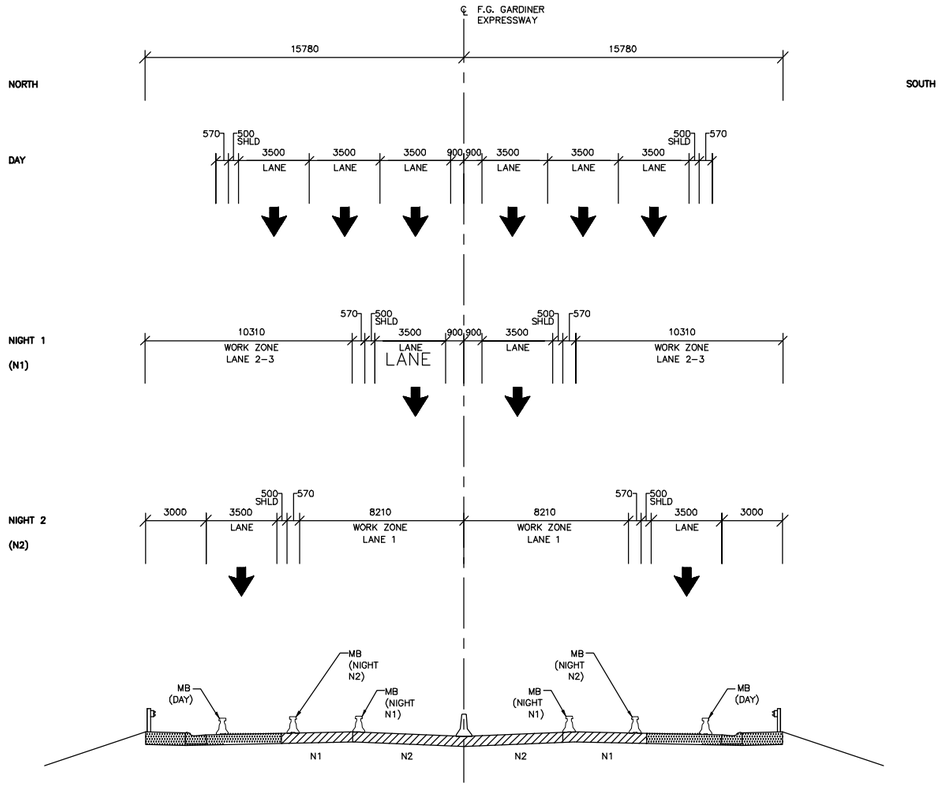

STAGE 2
1:300

MRC McCORMICK RANKIN
A member of MMM GROUP

TORONTO

AT-GRADE SECTION CONTRACT G4

PREFERRED TRAFFIC STAGING

STRATEGIC PLAN REHABILITATION OF
F. G. GARDINER EXPRESSWAY

APPRENDIX D - TRAFFIC STAGING

EX -22

414 - ROYAL YORK RD UNDERPASS

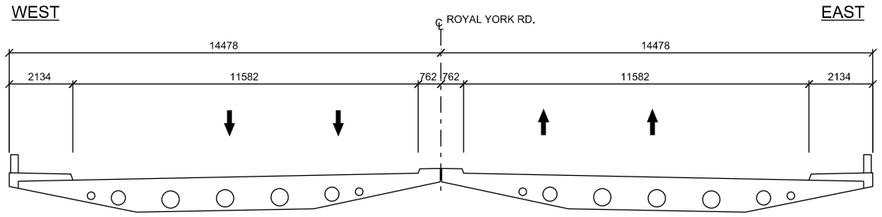

EXISTING
1 : 200

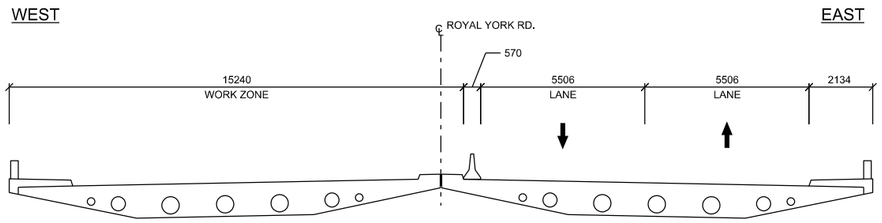

STAGE 1
1 : 200

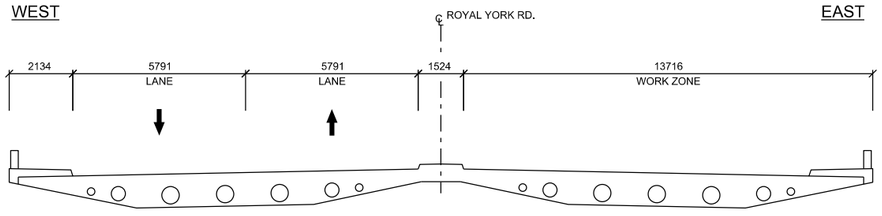

STAGE 2
1 : 200

415 - GRAND AVE UNDERPASS

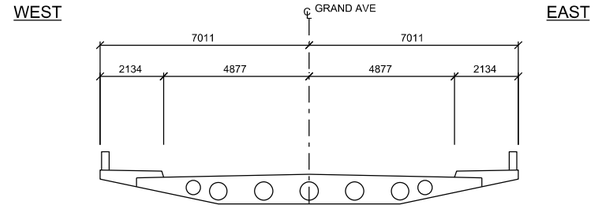

EXISTING
1 : 200

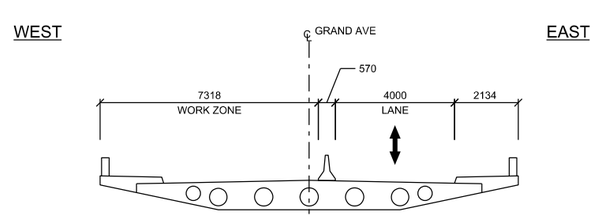

STAGE 1
1 : 200

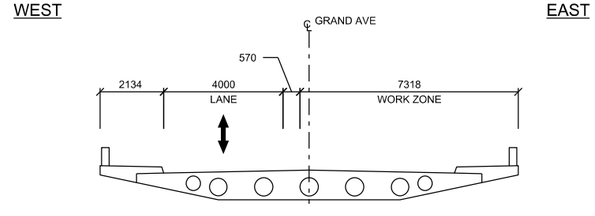

STAGE 2
1 : 200

McCORMICK RANKIN
A member of MMM GROUP

TORONTO

AT-GRADE SECTION CONTRACT G4

ROYAL YORK RD / GRAND AVE UNDERPASS
TRAFFIC STAGING

STRATEGIC PLAN FOR REHABILITATION OF
F.G. GARDINER EXPRESSWAY

APPENDIX D - TRAFFIC STAGING

EX - 23

MODIFIED: February 19, 2014 12:21 PM FILE: S:\2013\32\3213010\DGN\MASTER\APPENDIX D_EX-23.dgn

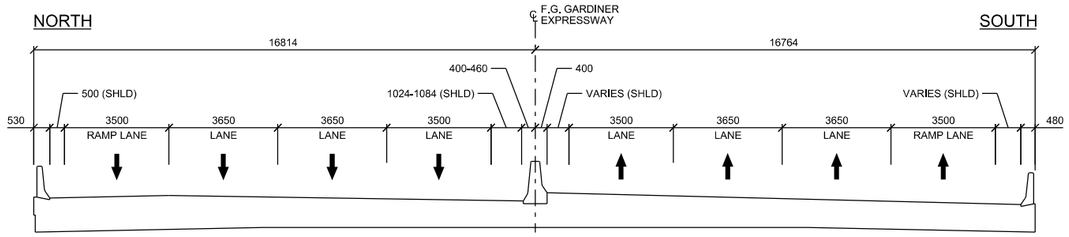

EXISTING
1 : 200

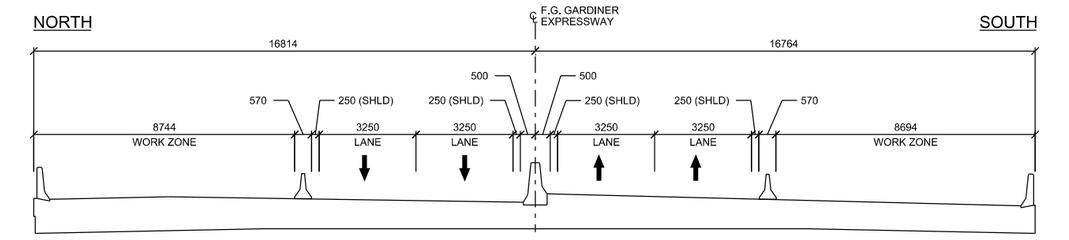

STAGE 1
1 : 200

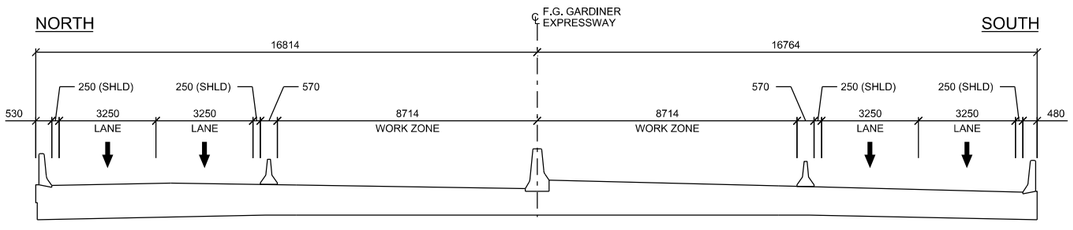

STAGE 2
1 : 200

McCORMICK RANKIN
A member of MMM GROUP

TORONTO

AT-GRADE SECTION CONTRACT G4
WINDERMERE AVE OVERPASS TRAFFIC STAGING

STRATEGIC PLAN FOR REHABILITATION OF
F.G. GARDINER EXPRESSWAY
APPENDIX D - TRAFFIC STAGING

EX - 24

MODIFIED: February 19, 2014 12:21 PM FILE: S:\2013\32\3213010\DGN\MASTER\APPENDIX D_EX-24.dgn

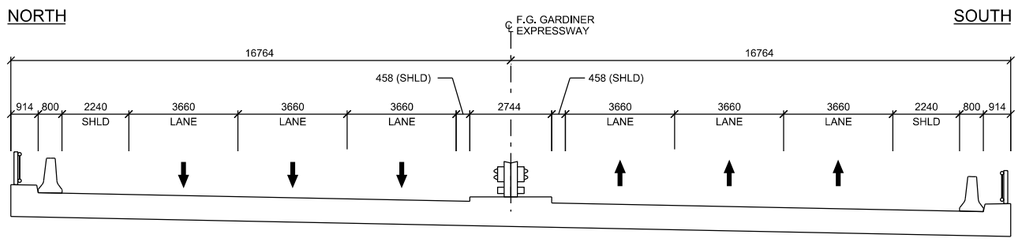

EXISTING
1 : 200

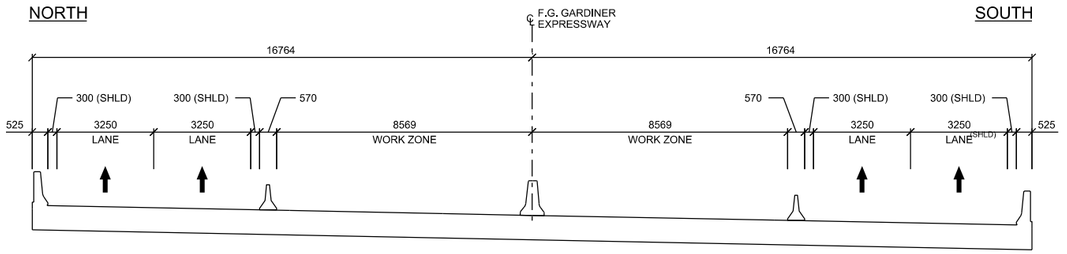

STAGE 3
1 : 200

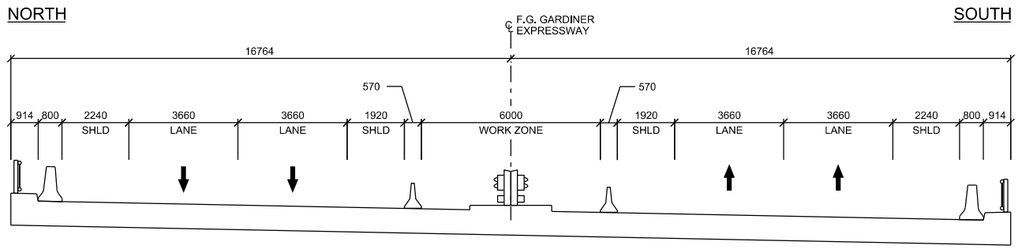

STAGE 1
1 : 200

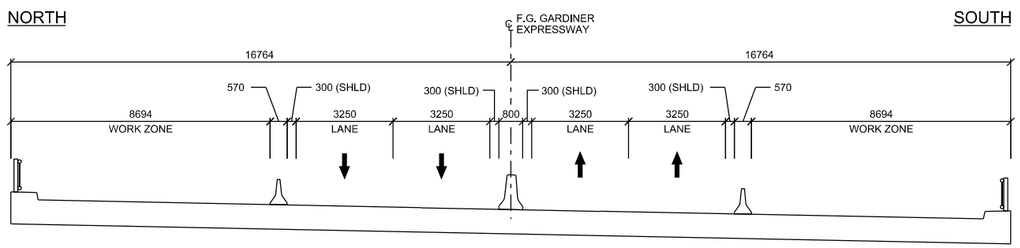

STAGE 2
1 : 200

McCORMICK RANKIN
A member of MMM GROUP

TORONTO

AT-GRADE SECTION CONTRACT G4
TRAFFIC STAGING @ ELLIS / COLBORNE LODGE / PARKSIDE

STRATEGIC PLAN FOR REHABILITATION OF
F.G. GARDINER EXPRESSWAY
APPENDIX D - TRAFFIC STAGING

EX - 25

MODIFIED: February 19, 2014 12:22 PM FILE: S:\2013\32\3213010\DGN\MASTER\APPENDIX D_EX-25.dgn

LEGEND

STAGE 1

STAGE 2

STAGE 3

QUEEN ELIZABETH BLVD.

ROYAL YORK ROAD

GRAND AVE.

MIMICO CREEK

PARK LAWN ROAD

GARDINER EXPRESSWAY

HUMBER RIVER

STA. 166+00

STA. 184+00

LIMIT OF CONTRACT 3

LIMIT OF CONTRACT 5

LIMIT OF CONTRACT G3

LIMIT OF CONTRACT G5

LIMIT OF CONTRACT G4

167+00 168+00 169+00 170+00 171+00 172+00 173+00 174+00 175+00 176+00 177+00 178+00 179+00 180+00 181+00 182+00 183+00

185+00 186+00 187+00 188+00 189+00 190+00 191+00 192+00 193+00 194+00 195+00 196+00 197+00 198+00 199+00 200+00 201+00 202+00 203+00

FILE LOCATION=I:\DRAWINGS\HIGHWAYS\3213010 STRATEGIC PLAN_REHAB GARDINER\
DRAWING NAME: H3213010D03 STAGING PLAN.DWG REVISED BY:-G.D.
DRAWN BY: B.J.M. MODIFIED: 13/08/01 14:40:48 Revised

McCORMICK RANKIN
A member of MMM GROUP

TORONTO

AT-GRADE SECTION CONTRACT G5
CONSTRUCTION STAGING

STRATEGIC PLAN REHABILITATION OF
F. G. GARDINER EXPRESSWAY

APPRENDIX D - TRAFFIC STAGING

EX -26

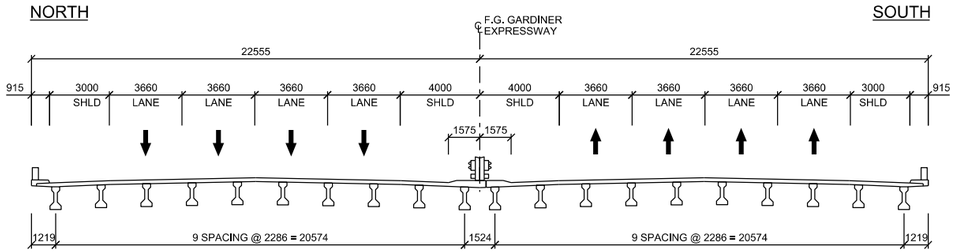

EXISTING
1 : 300

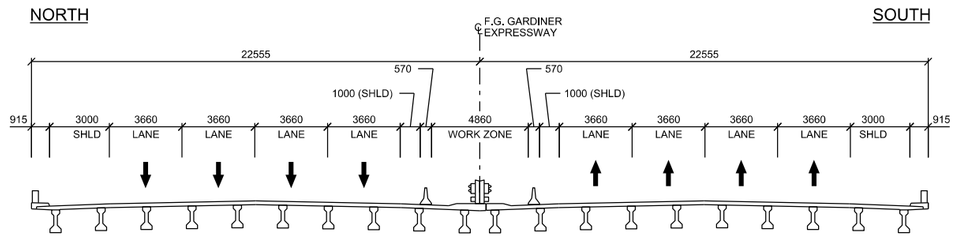

STAGE 1
1 : 300

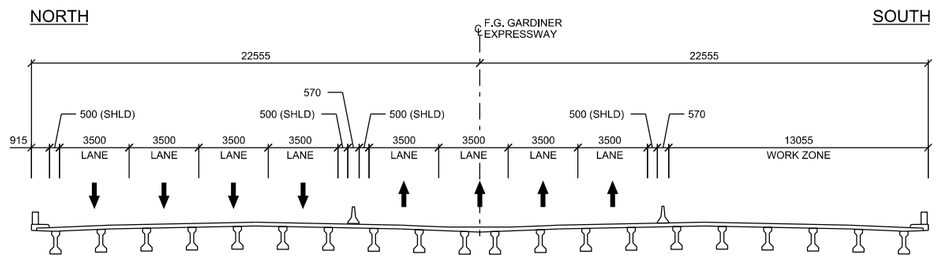

STAGE 2
1 : 300

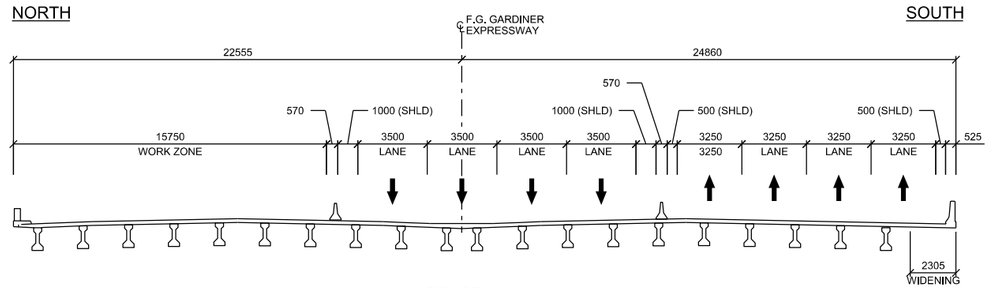

STAGE 3
1 : 300

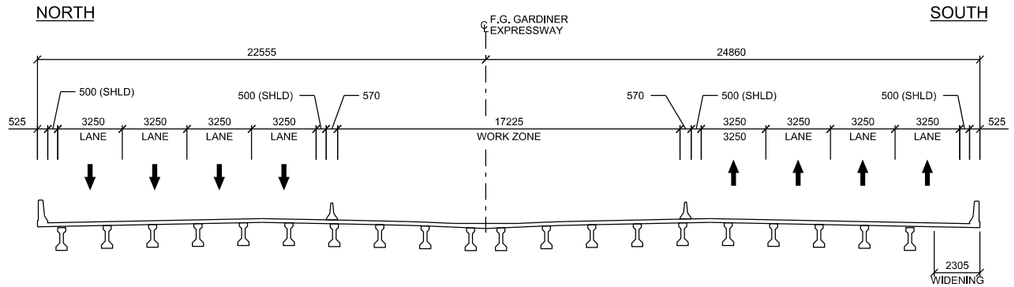

STAGE 4
1 : 300

McCORMICK RANKIN
A member of MMM GROUP

TORONTO

AT-GRADE SECTION CONTRACT G5
MIMICO CREEK BRIDGE / PARK LAWN ROAD OVERPASS
PREFERRED TRAFFIC STAGING

STRATEGIC PLAN FOR REHABILITATION OF
F.G. GARDINER EXPRESSWAY
APPENDIX D - TRAFFIC STAGING

EX - 27

MODIFIED: February 19, 2014 12:24 PM FILE: S:\2013\32\3213010\DGN\MASTER\APPENDIX D_EX-27.dgn

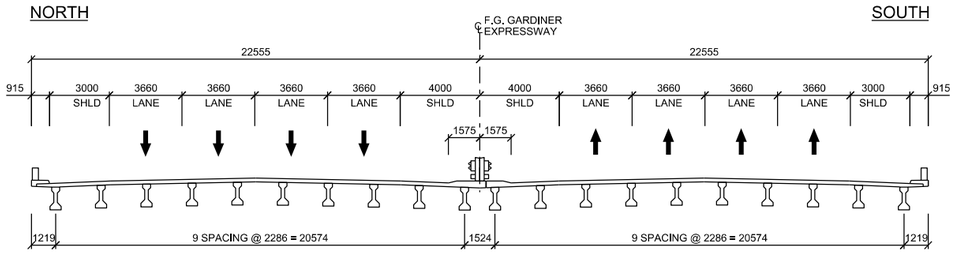

EXISTING
1 : 300

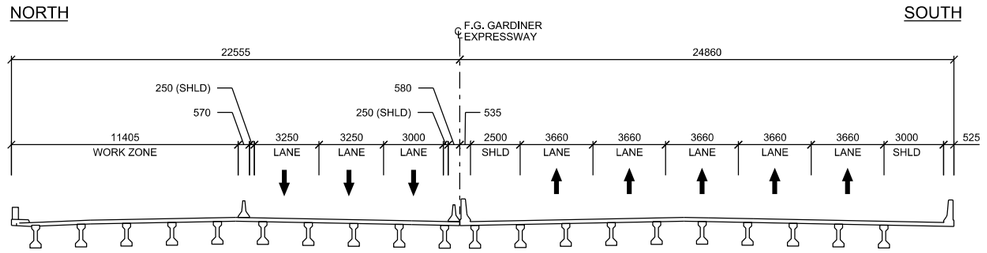

STAGE 3
1 : 300

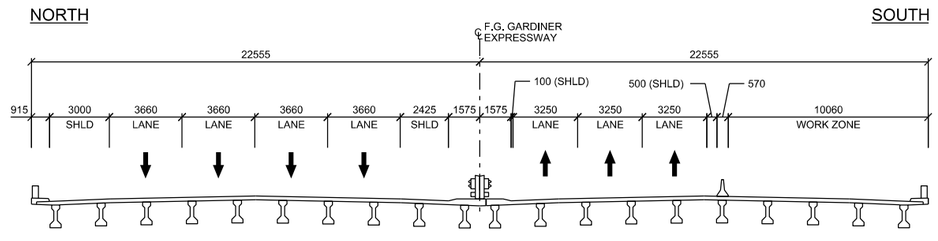

STAGE 1
1 : 300

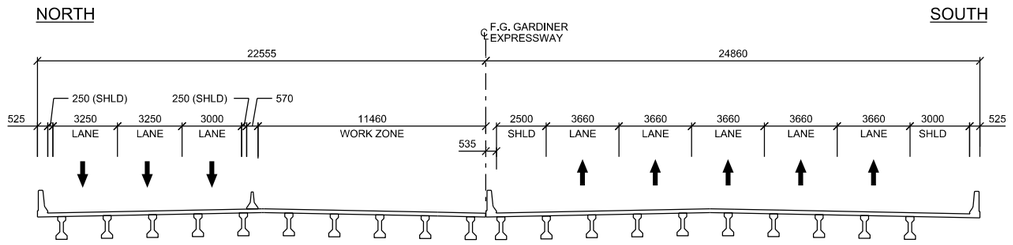

STAGE 4
1 : 300

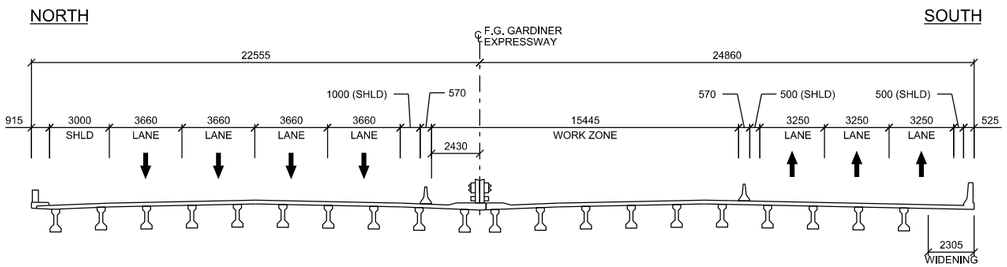

STAGE 2
1 : 300

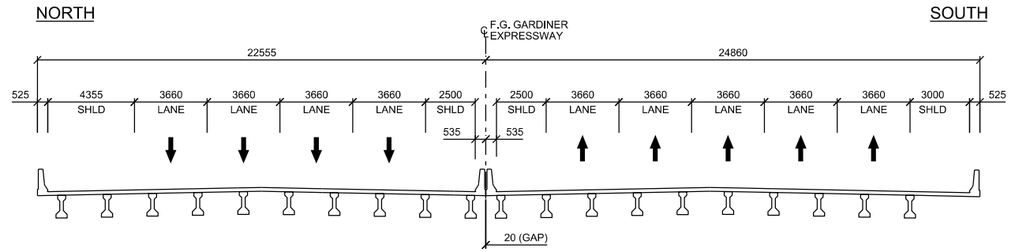

FINAL
1 : 300

McCORMICK RANKIN
A member of MMM GROUP

TORONTO

AT-GRADE SECTION CONTRACT G5

MIMICO CREEK BRIDGE / PARK LAWN ROAD OVERPASS
ALTERNATIVE TRAFFIC STAGING

STRATEGIC PLAN FOR REHABILITATION OF
F.G. GARDINER EXPRESSWAY

APPENDIX D - TRAFFIC STAGING

EX - 28

MODIFIED: February 19, 2014 12:25 PM FILE: S:\2013\32\3213010\DGN\MASTER\APPENDIX D_EX-28.dgn

425 - EB OFF-RAMP TO LAKE SHORE OVER WB OFF-RAMP TO LAKE SHORE

NORTH SOUTH

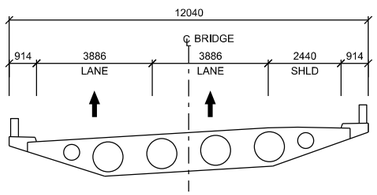

EXISTING
1 : 200

NORTH SOUTH

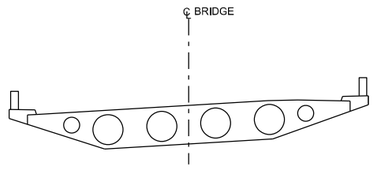

STAGE 1
1 : 200

NORTH SOUTH

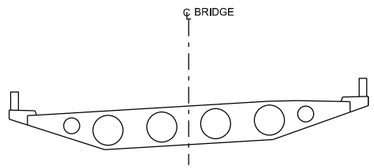

STAGE 2
1 : 200

424 - EB OFF-RAMP OVER MIMICO CREEK

NORTH SOUTH

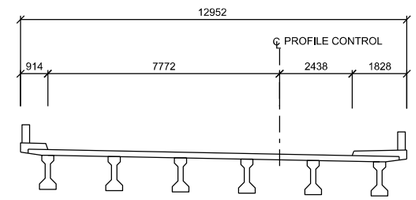

EXISTING
1 : 200

NORTH SOUTH

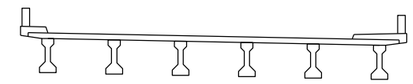

STAGE 1
1 : 200

NORTH SOUTH

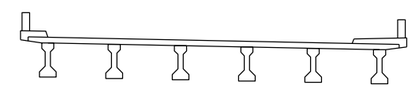

STAGE 2
1 : 200

TRAFFIC STAGING TO BE PROVIDED FOR 60% SUBMISSION

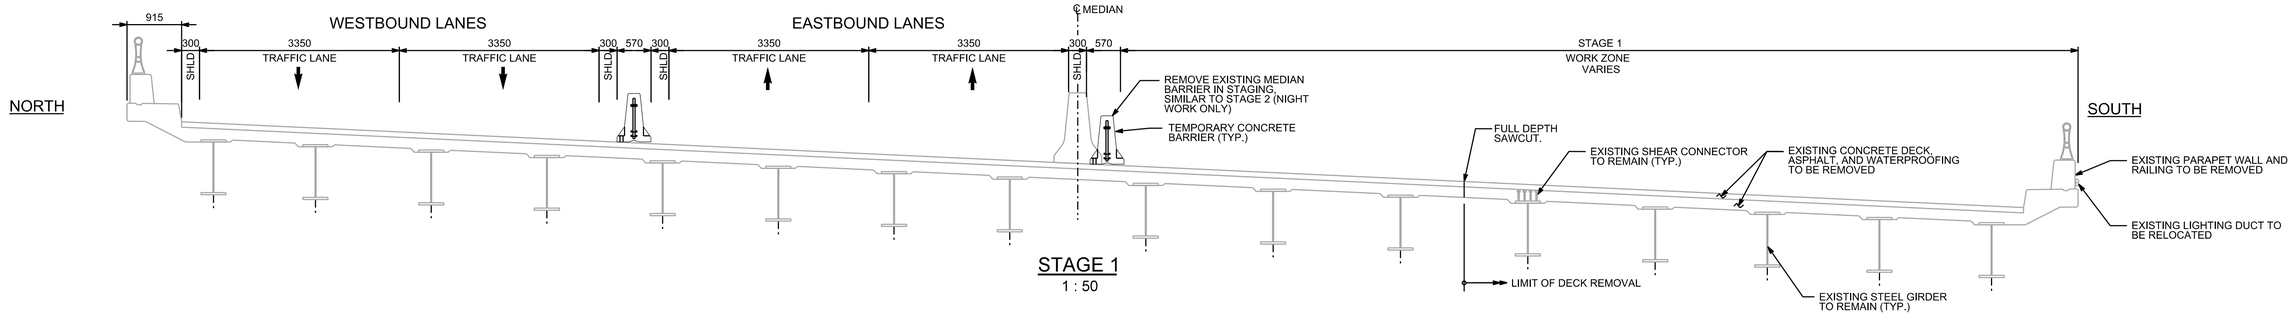

STAGE 1
1 : 50

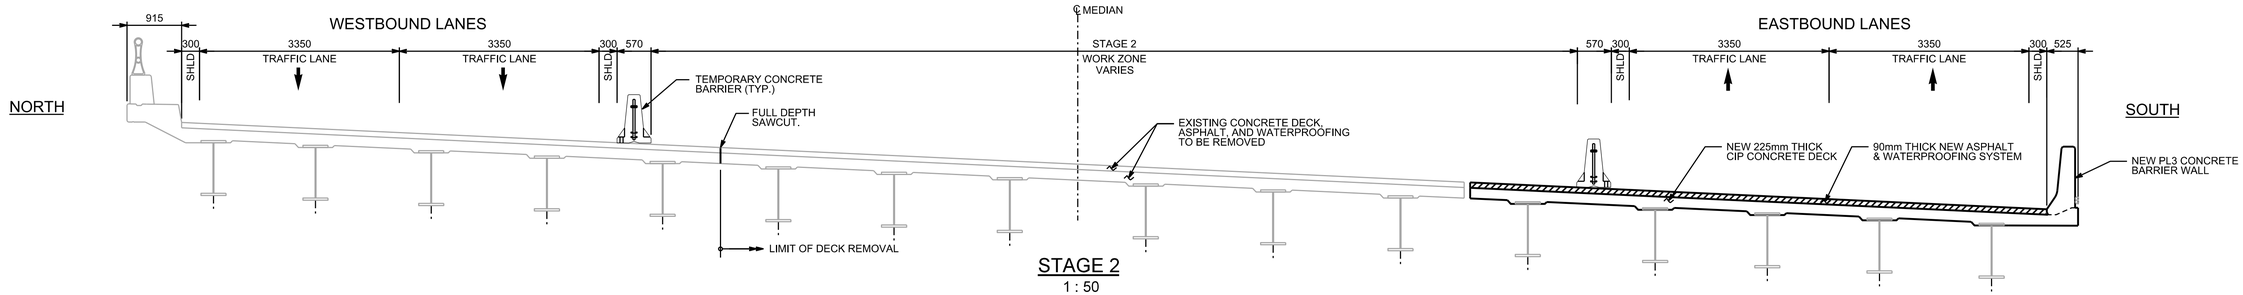

STAGE 2
1 : 50

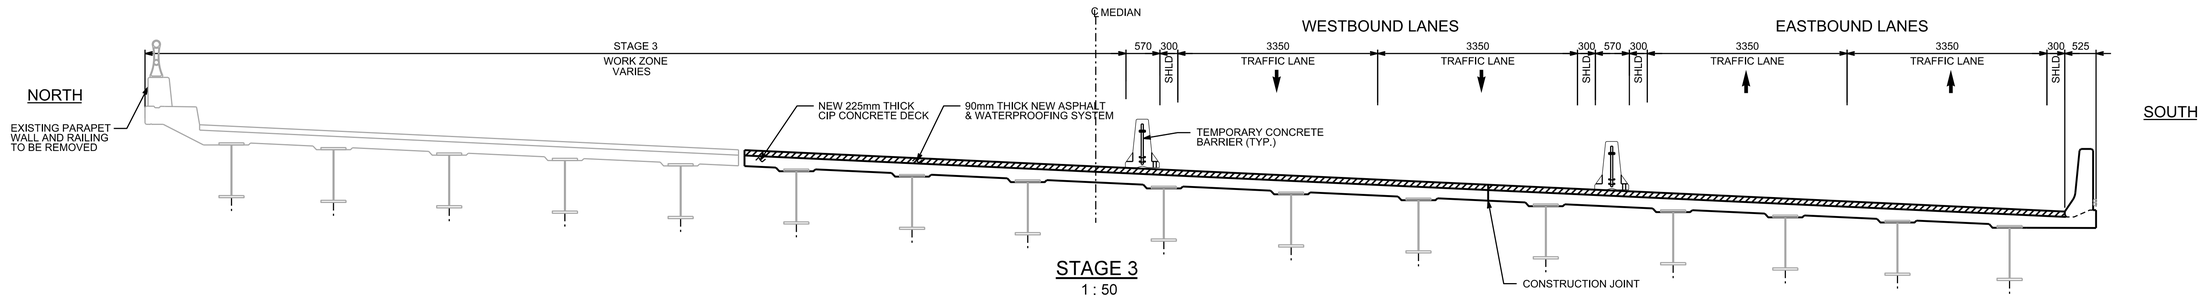

STAGE 3
1 : 50

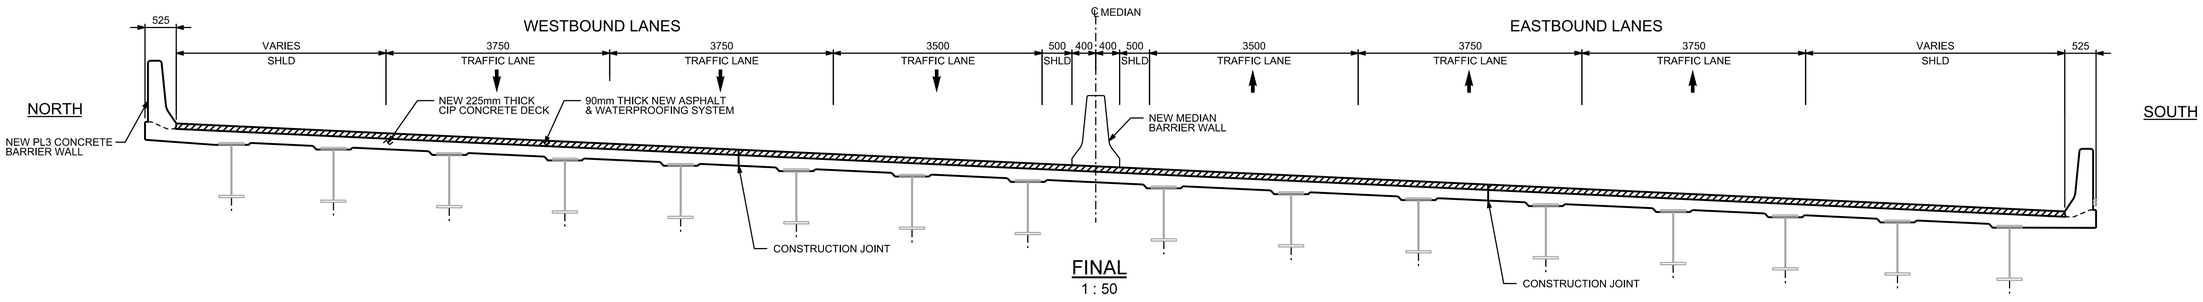

FINAL
1 : 50

TYPICAL 3-STAGE CONSTRUCTION
(WEST ABUTMENT ~ BENT #252)

NOTE: SECTION NEAR BENT #44 SHOWN, OTHER SECTIONS SIMILAR (WIDTH OF DECK & GIRDER TYPES VARY)

McCORMICK RANKIN
A member of MMM GROUP

TORONTO

ELEVATED SECTION CONSTRUCTION STAGING
TYPICAL 3-STAGE CONSTRUCTION (WEST ABUTMENT ~ BENT #252)

STRATEGIC PLAN FOR REHABILITATION OF F.G. GARDINER EXPRESSWAY
APPENDIX D - TRAFFIC STAGING

EX - 30

MODIFIED: February 19, 2014 12:30 PM FILE: S:\2013\32\3213010\DGN\MASTER\APPENDIX D_EX-30.dgn

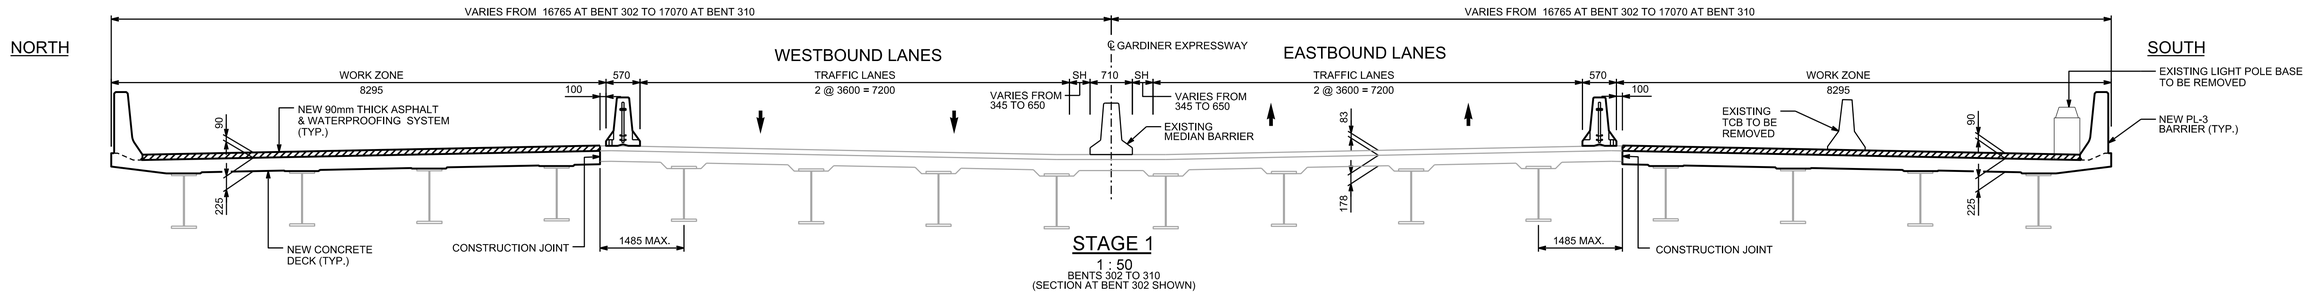

STAGE 1
1 : 50
BENTS 302 TO 310
(SECTION AT BENT 302 SHOWN)

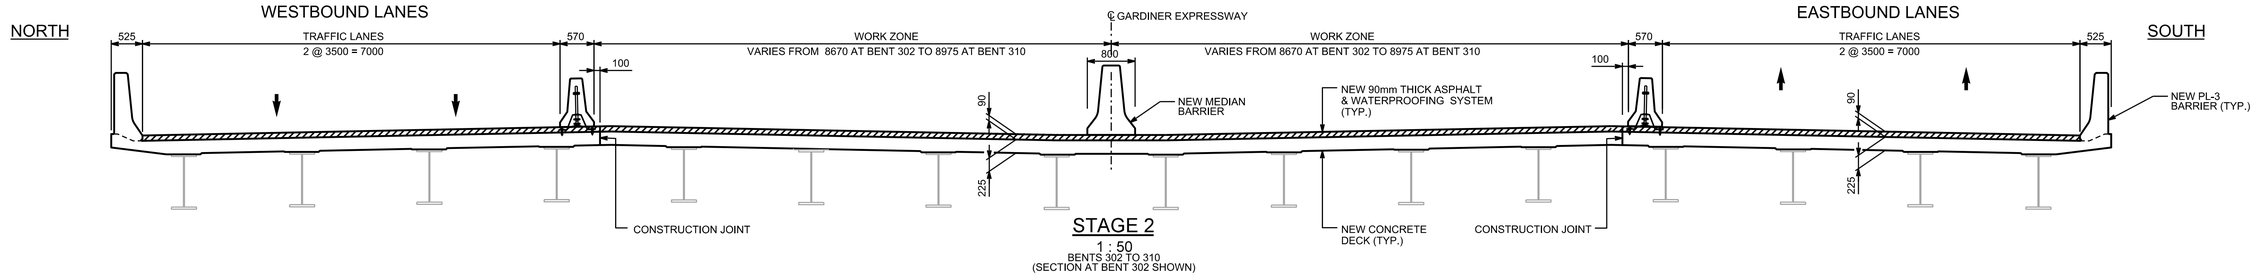

STAGE 2
1 : 50
BENTS 302 TO 310
(SECTION AT BENT 302 SHOWN)

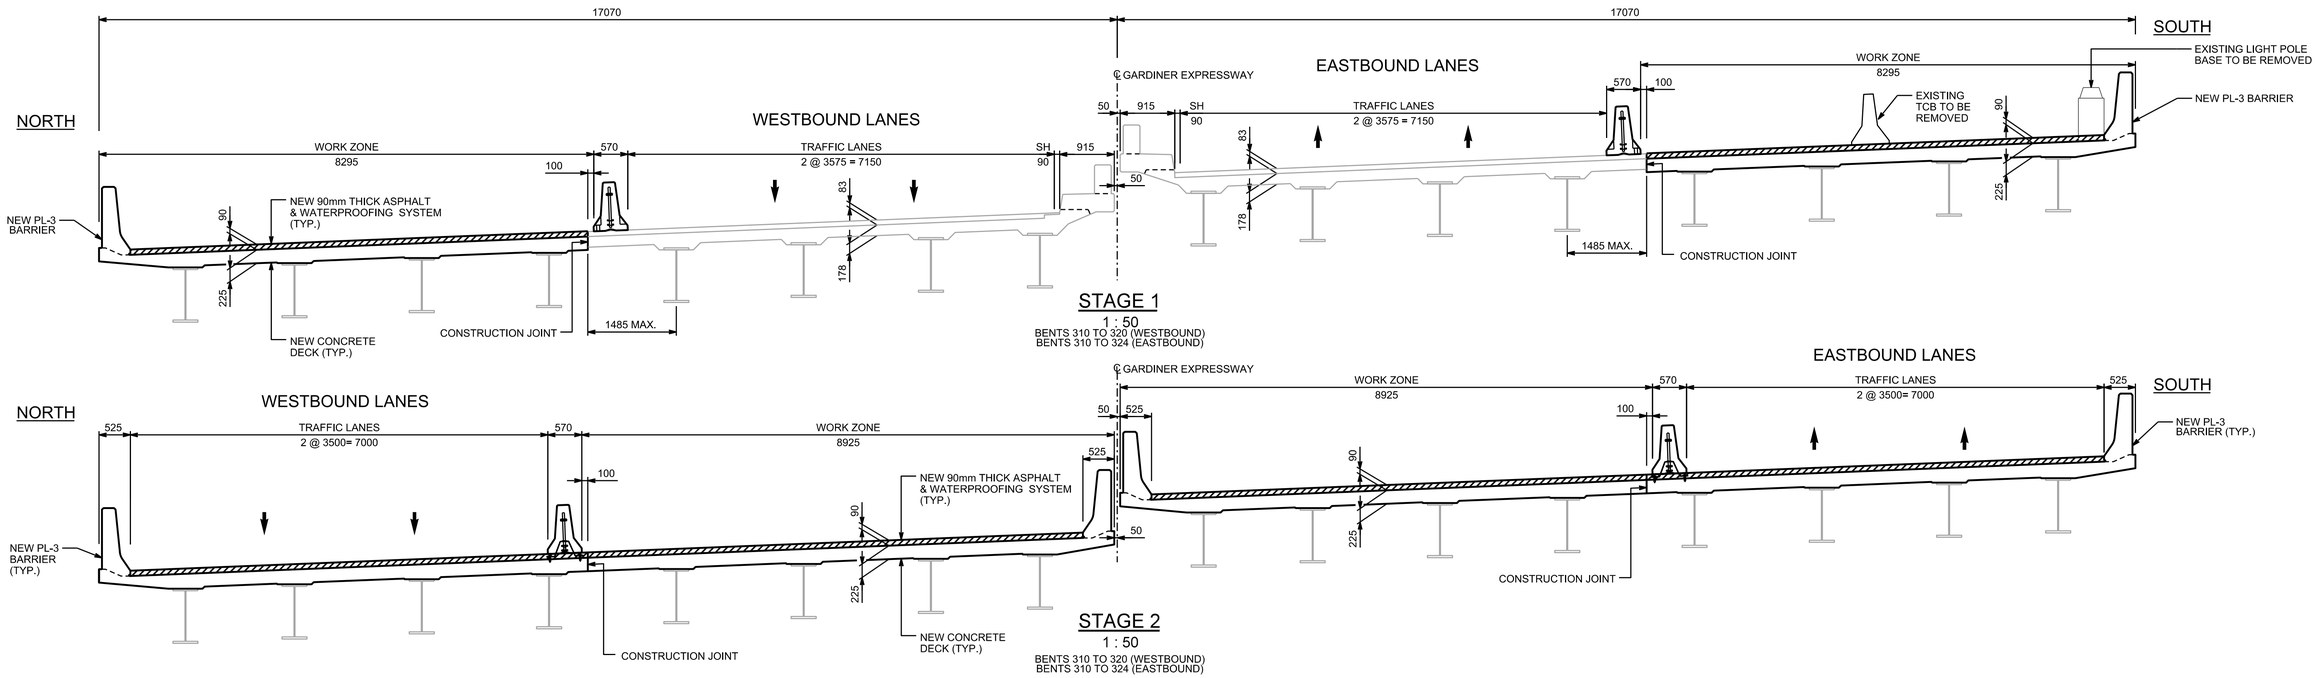

STAGE 1
1 : 50
BENTS 310 TO 320 (WESTBOUND)
BENTS 310 TO 324 (EASTBOUND)

STAGE 2
1 : 50
BENTS 310 TO 320 (WESTBOUND)
BENTS 310 TO 324 (EASTBOUND)

TYPICAL 2-STAGE CONSTRUCTION
(BENT #252 ~ EAST ABUTMENT)

NOTE: SECTION FROM BENT #302 TO BENT #324 SHOWN, OTHER SECTIONS SIMILAR (WIDTH OF DECK VARIES)

McCORMICK RANKIN
A member of MMM GROUP

TORONTO

ELEVATED SECTION CONSTRUCTION STAGING
TYPICAL 2-STAGE CONSTRUCTION (BENT #252 ~ EAST ABUTMENT)

STRATEGIC PLAN FOR REHABILITATION OF
F.G. GARDINER EXPRESSWAY
APPENDIX D - TYPICAL STAGING

EX - 31

MODIFIED: February 19, 2014 1:07 PM FILE: S:\2013\32\3213010\DGN\MASTER\APPENDIX D_EX-31.dgn