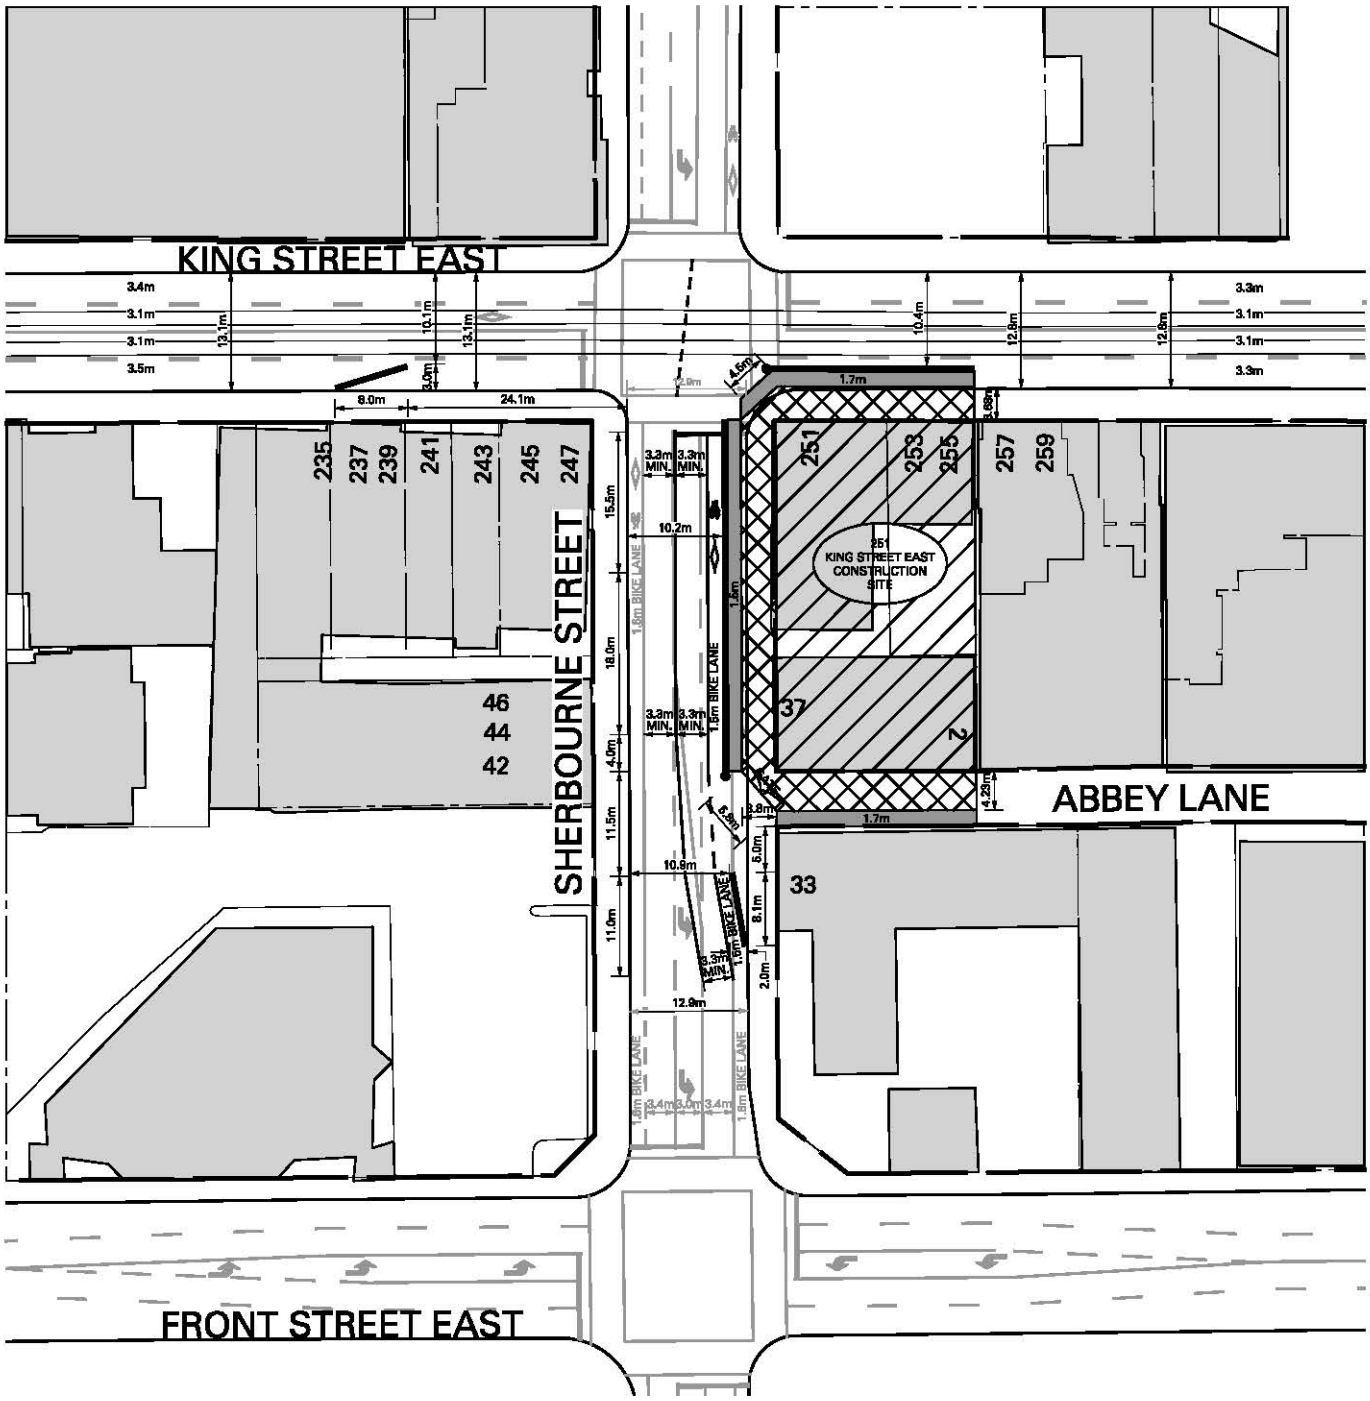

LEGEND

- CONSTRUCTION STAGING AREA
- COVERED PEDESTRIAN WALKWAY
- JERSEY BARRIER
- CRASH BARREL

NOTE:

INFORMATION ON THIS PLAN IS BASED ON OFFICE RECORDS AND IS SUBJECT TO FIELD VERIFICATION.

ALL DIMENSIONS ARE APPROXIMATE.

EXISTING PAVEMENT MARKINGS ARE SHOWN IN GREY.

NEW PAVEMENT MARKINGS ARE SHOWN IN BLACK.

251 KING ST E
CONSTRUCTION STAGING AREA

TJ.A.

DWG. NO. 421G-1587 NOVEMBER, 2014 TRANSPORTATION SERVICES TORONTO & EAST YORK DISTRICT