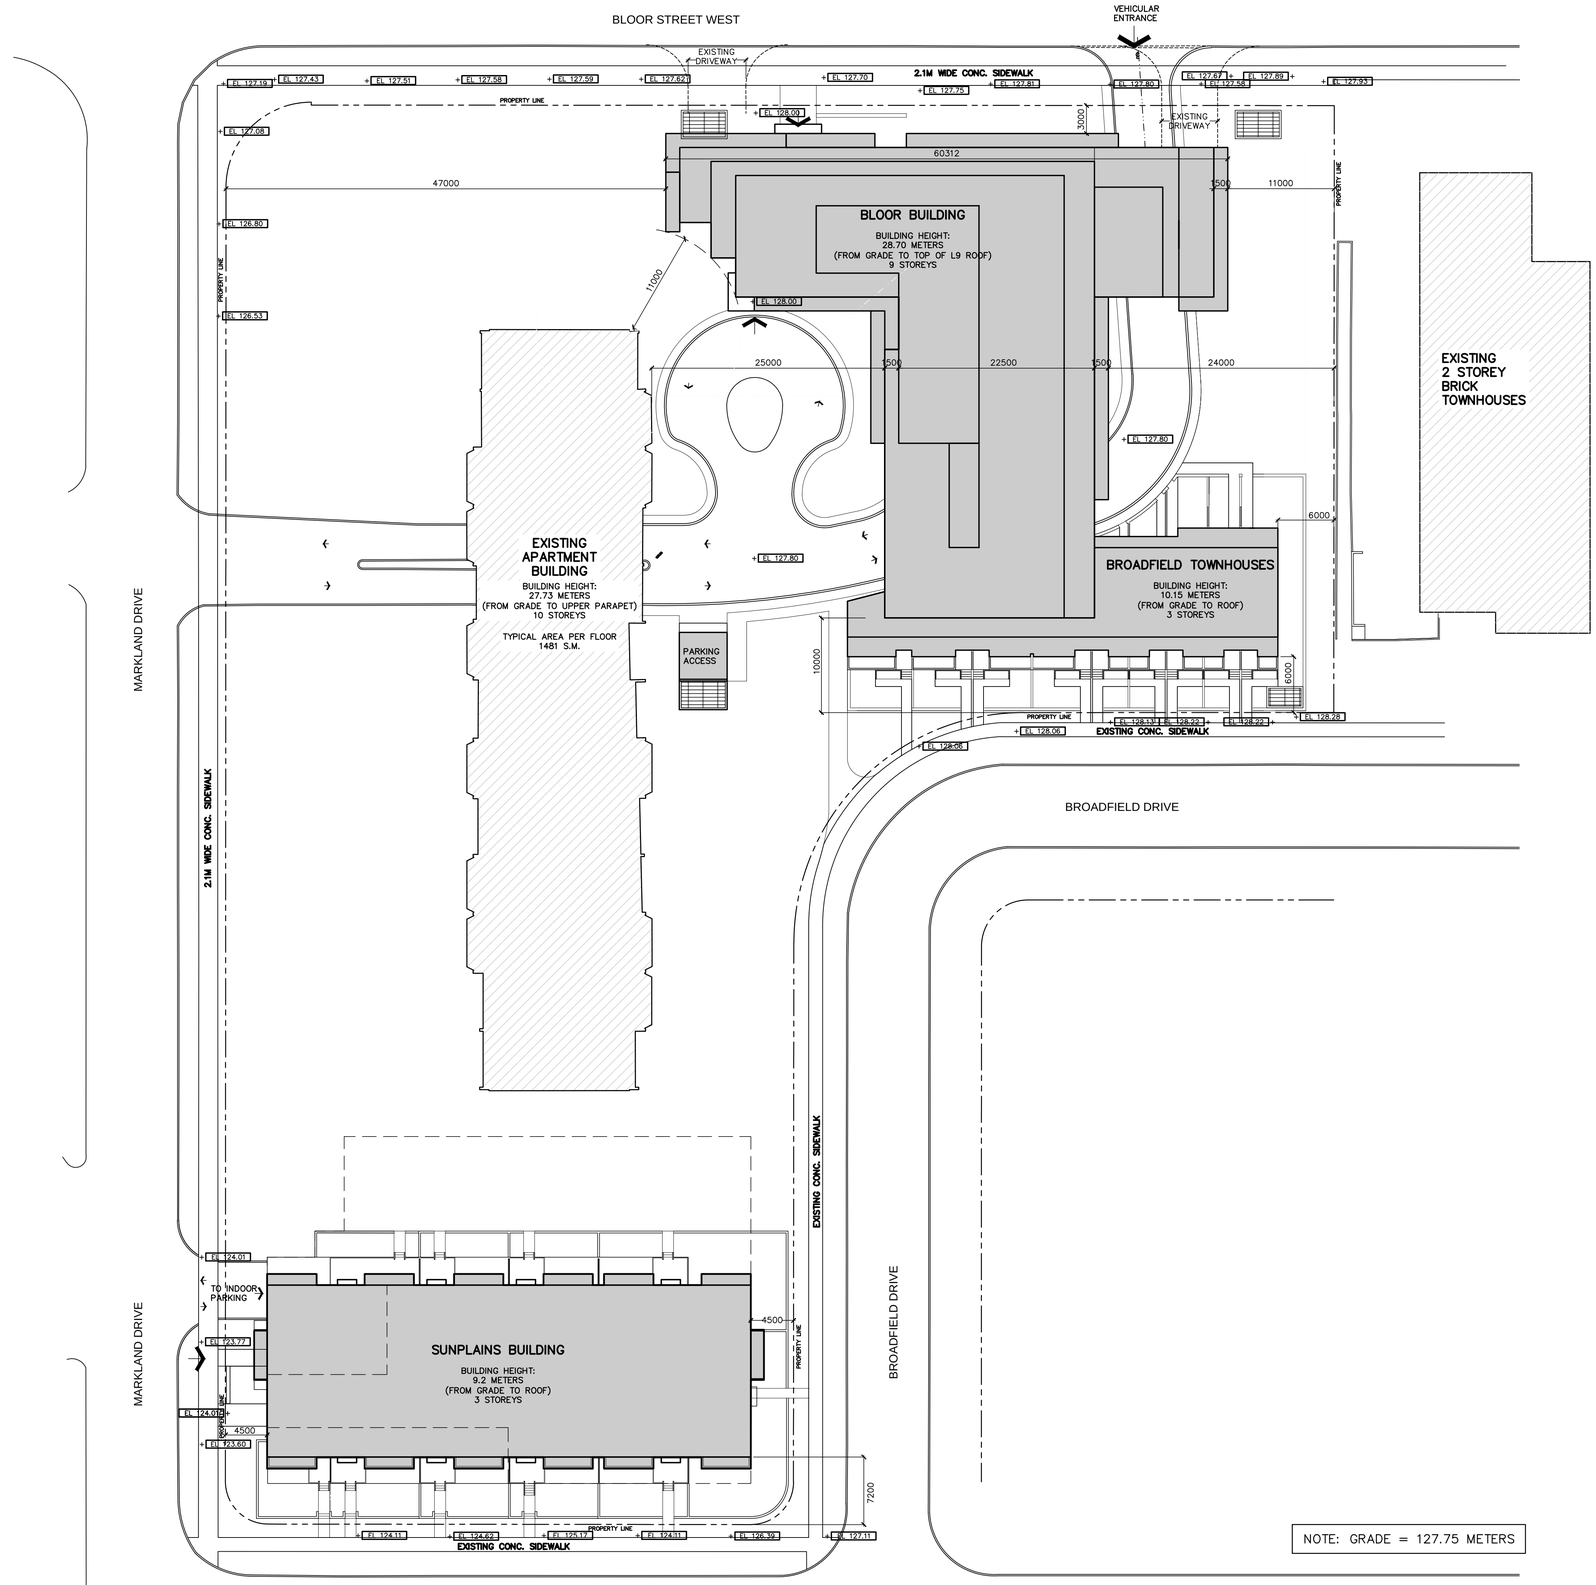

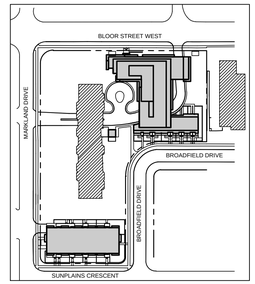

General Notes:

1. These Contract Documents are the property of the Architect. The Architect bears no responsibility for the interpretations of these documents by the Contractor. Upon written application the Architect will provide written/graphic clarification or supplementary information regarding the intent of the Contract Documents. The Architect will review Shop Drawings submitted by the Contractor for design conformance only.
2. Drawings are not to be scaled for construction. Contractor to verify all existing conditions and dimensions required to perform the Work and report any discrepancies with the Contract Documents to the Architect before commencing work.
3. Positions of exposed or finished mechanical or electrical devices, fittings, and fixtures are indicated on the Architectural drawings. The locations shown on the Architectural drawings govern over the Mechanical and Electrical drawings. Those items not clearly located will be located as directed by the Architect.

ZONING AMENDMENT
REVISED 05 JUNE, 2017

Change	Date

Chu Architects Inc
192 Spadina Avenue, Suite 112, Toronto ON
M5T 2C2
T: 416 504 3222
F: 416 504 9333

THE RENAISSANCE APARTMENTS

240 MARKLAND DRIVE
ETOBICOKE, ON

ADDRESS

SITE PLAN

Project No.: 09105
Scale: 1:300
Date: 04 JULY 2016
Drawn by: DC

Drawing No.:

A102

240 MARKLAND DRIVE

ARCH FULL BLEED D (914.400mm x 609.60mm)