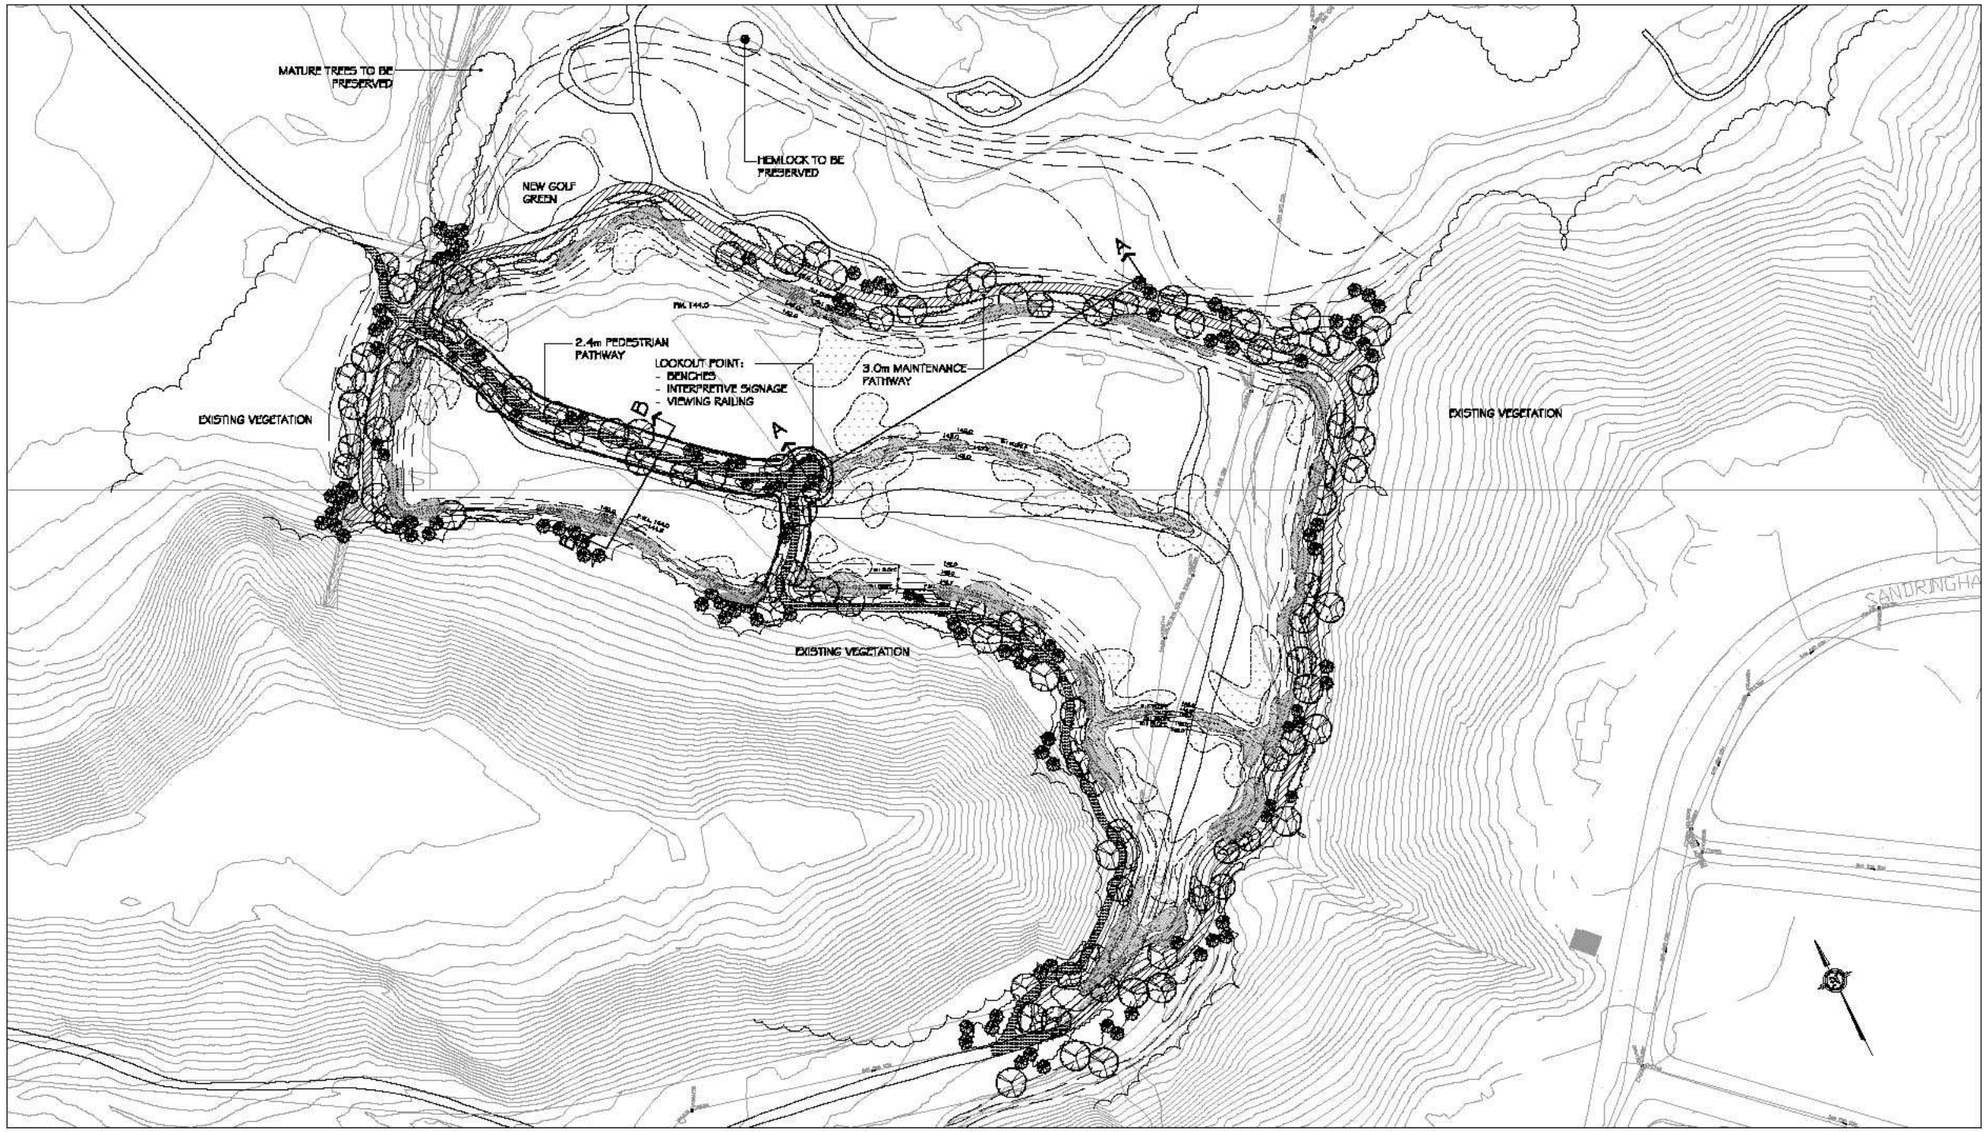

LEGEND

- EXISTING VEGETATION
- BERM
- PERMANENT WATER LEVEL
- PROPOSED TREES
- PROPOSED SHRUBS
- PROPOSED TRANSITIONAL PLANTINGS
- PROPOSED SHALLOW WATER AQUATICS
- PRPOSED DEEP WATER AQUATICS

PROPOSED STORMWATER MANAGEMENT POND

EARL BALES PARK
PROPOSED STORMWATER MANAGEMENT POND
CITY OF TORONTO

14.04066.01.LA1

JUNE 7, 2005
SCALE: 1:750

Marshall Macklin Monaghan

FILENAME: J:\CDR\landscape\2004\14-04066-01-LA1 Earl Bales Park\drawings\A June L-1.dwg
PLOTDATE: Jun 07, 2005 - 12:54am