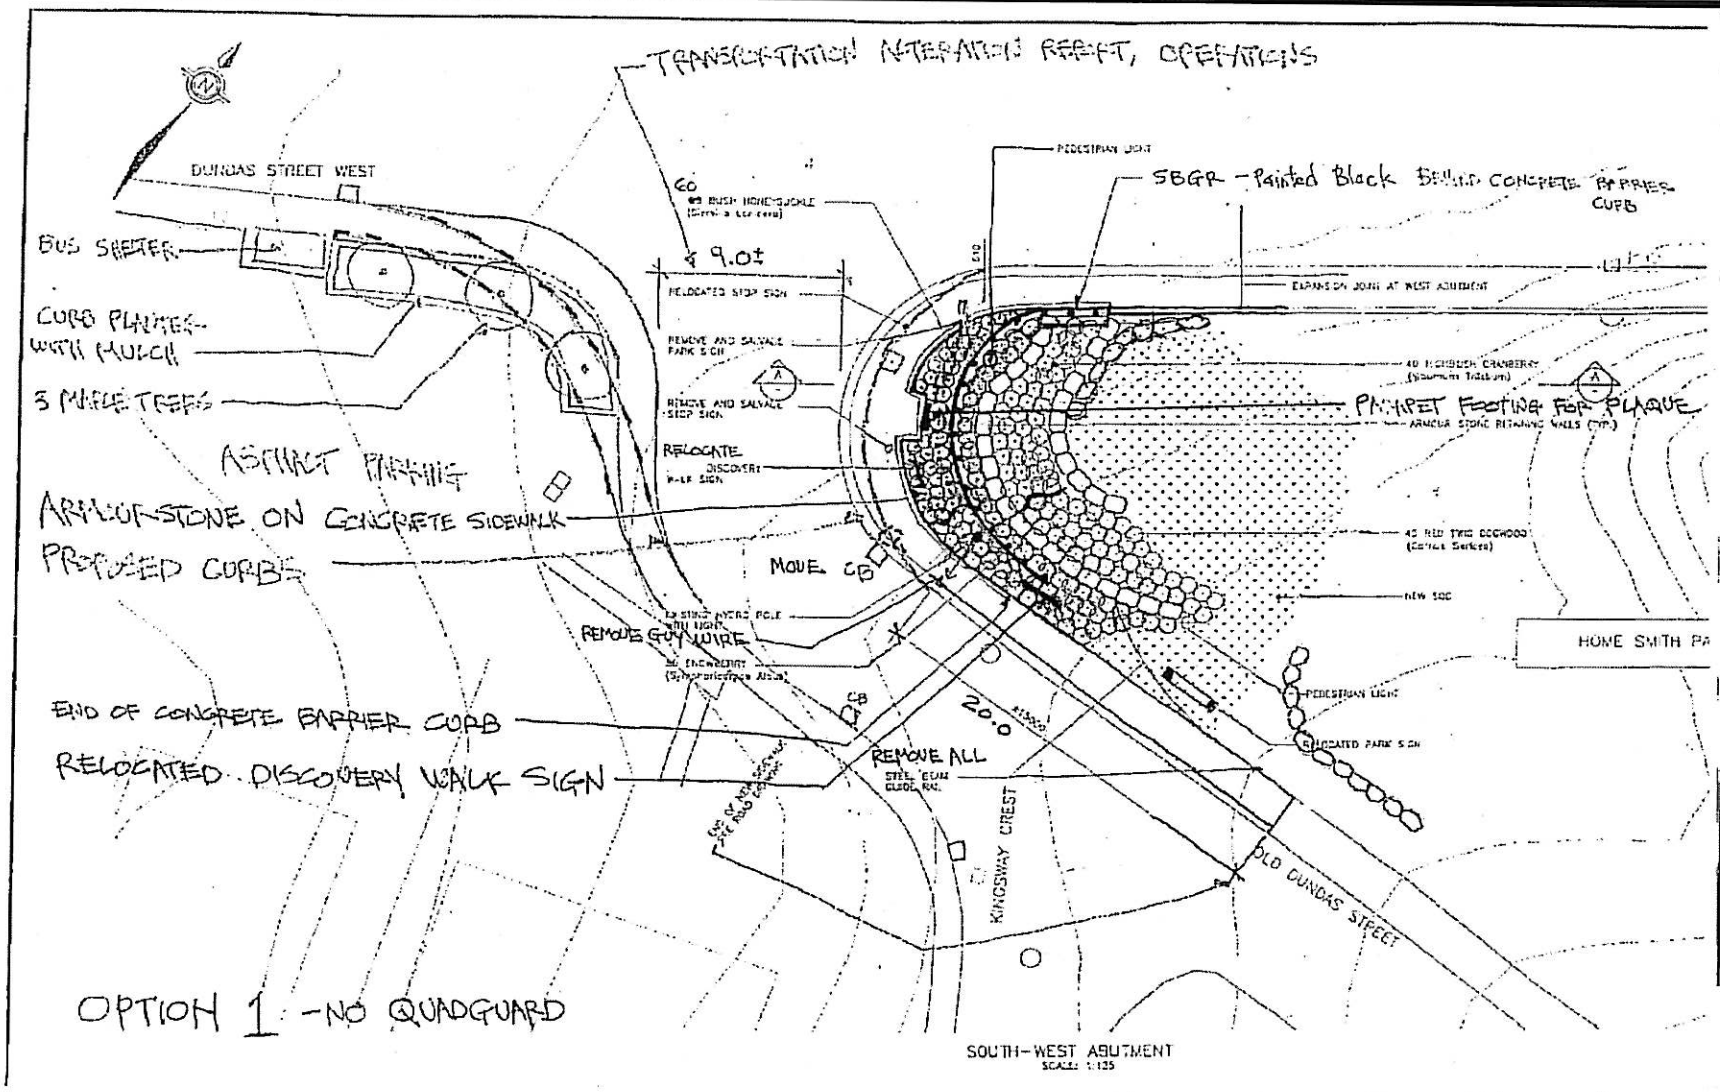

TORONTO

Old Dundas Street at Dundas Steet West
Proposed Highway Alteration

DWG. NO. EY- 0000 F.A MAY 2009 TRANSPORTATION SERVICES ETOBICOKE YORK DISTRICT

ATTACHMENT #1