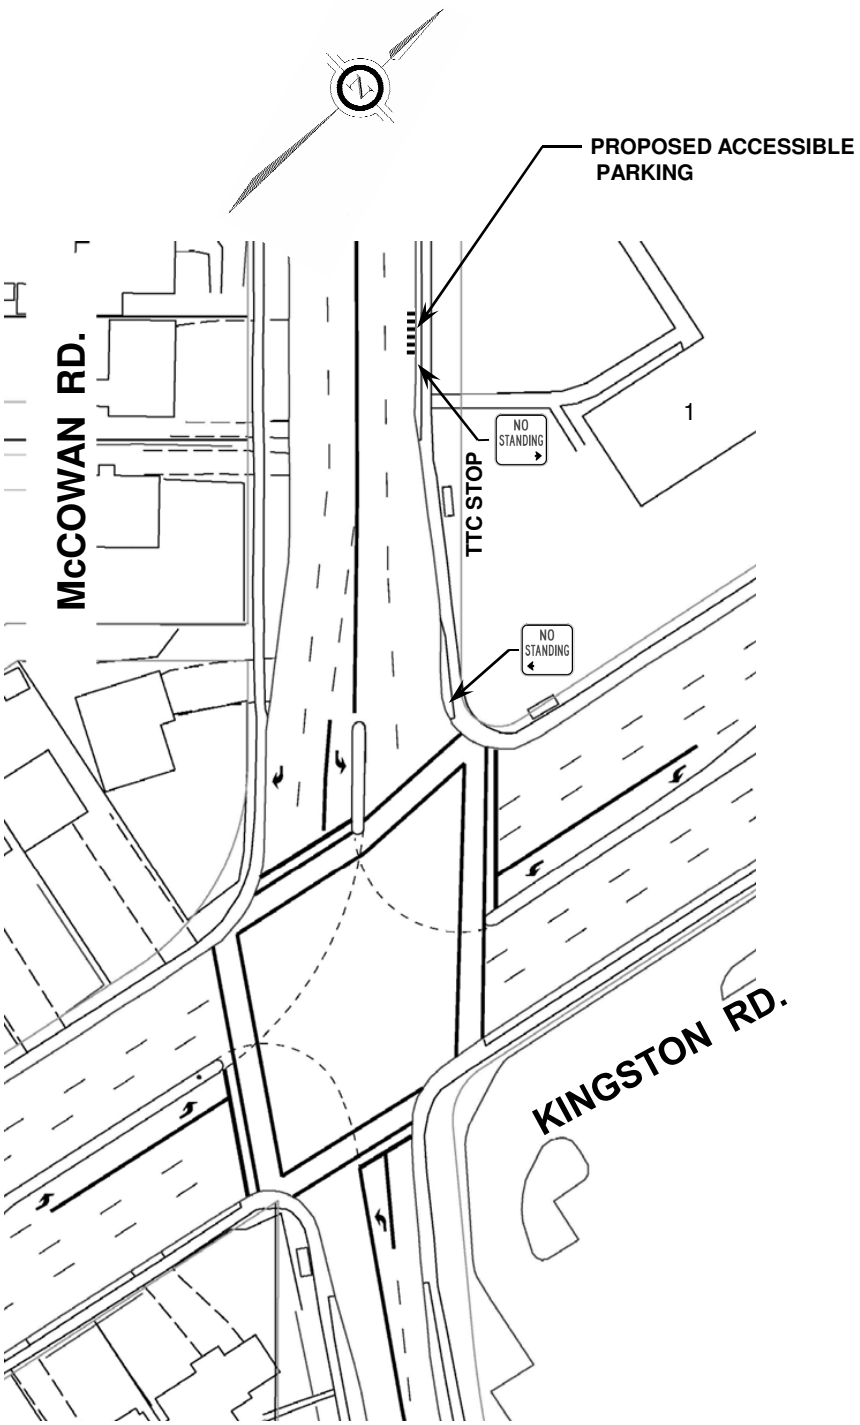

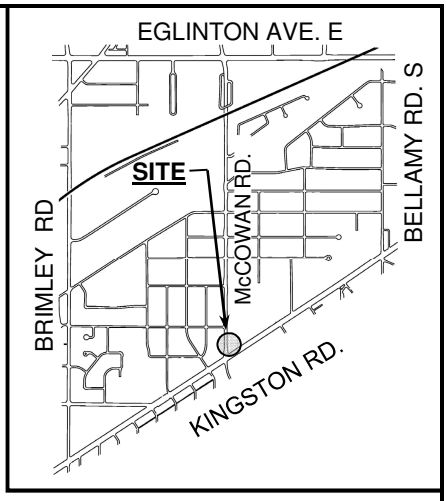

KEYMAP

LEGEND

PROPOSED ACCESSIBLE PARKING

TORONTO TRANSPORTATION SERVICES

TRAFFIC OPERATIONS
Scarborough District

SCALE	NTS	PROPOSED DESIGNATED ACCESSIBLE PARKING ZONE	FILE NUMBER: D11-4262165/D11-4212173	
DATE	MAY 2011	1 McCOWAN ROAD	ATTACHMENT 2	WARD 36
DRAFTING	M.RAYMOND			