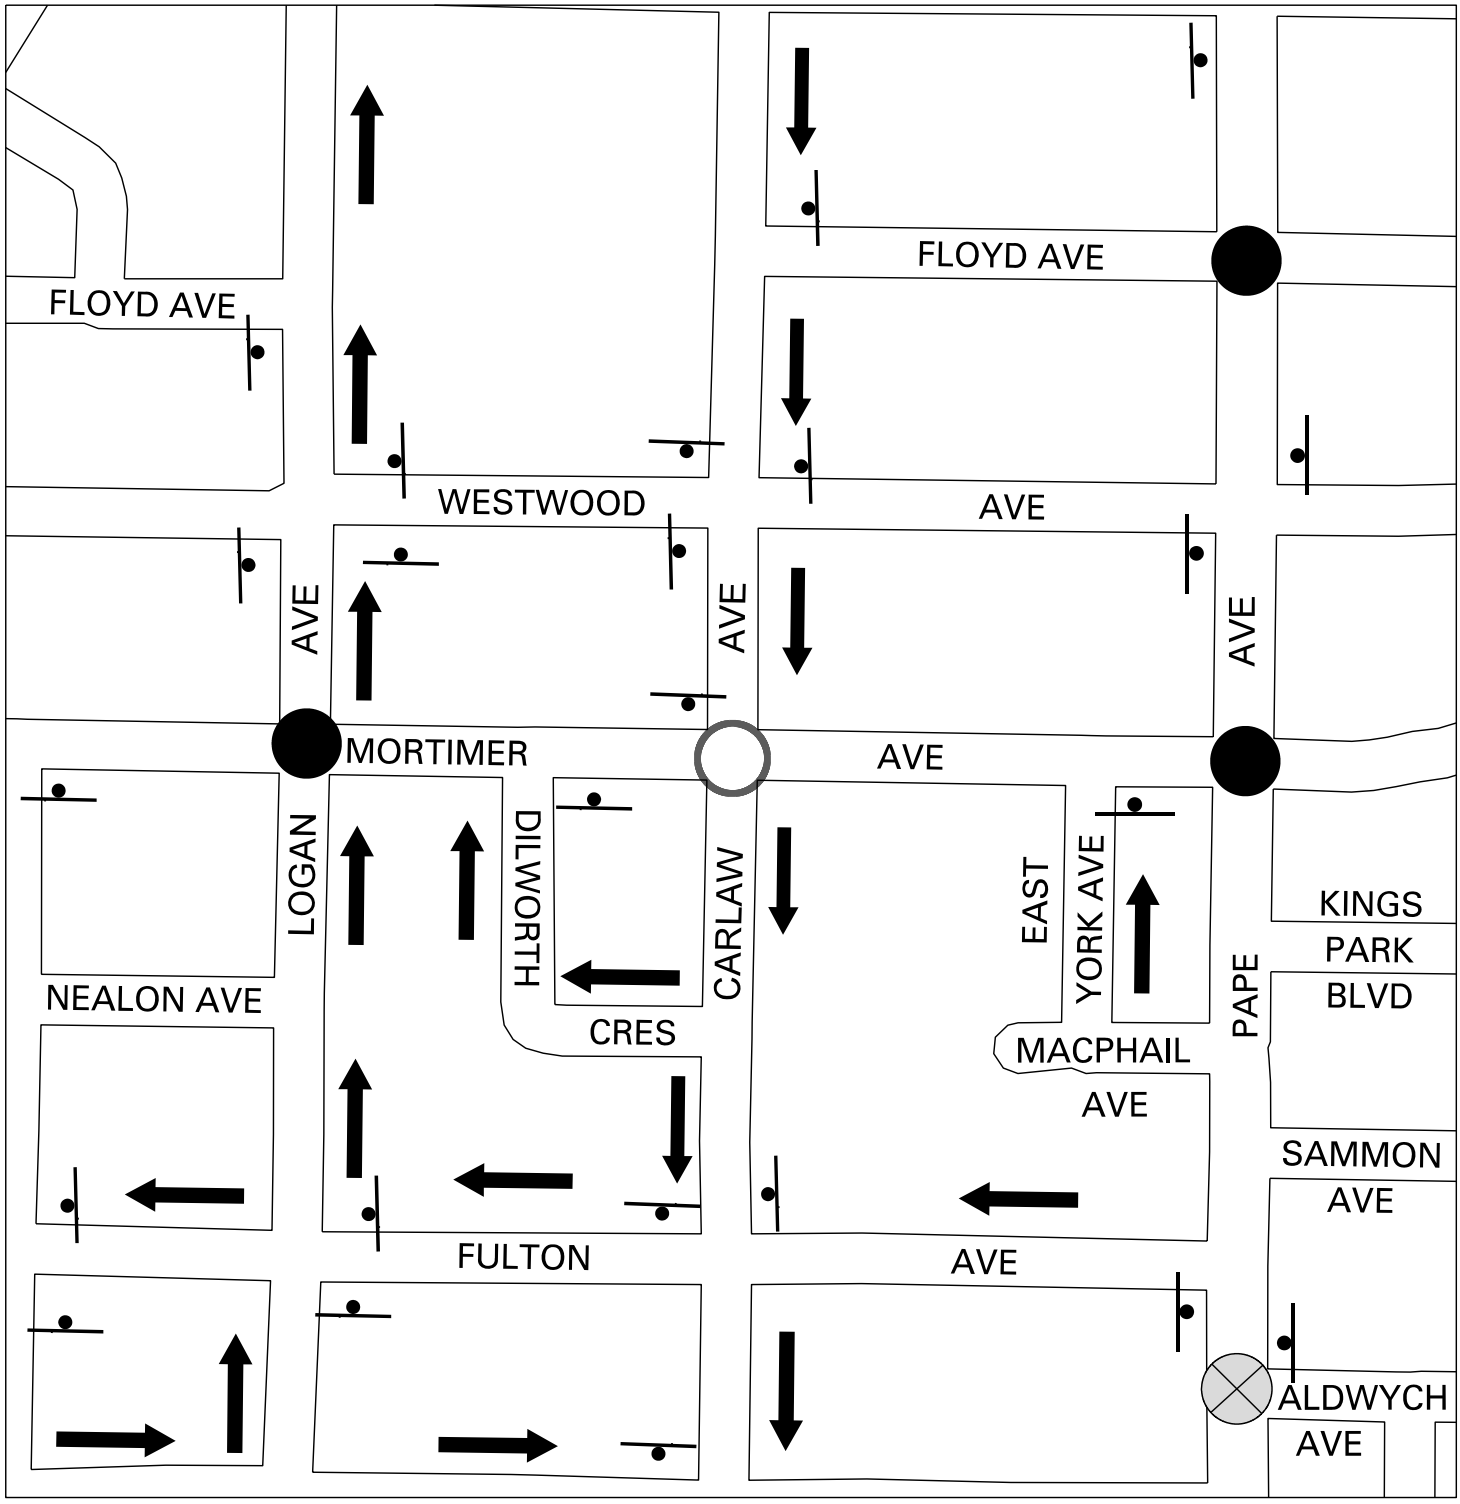

MORTIMER AVENUE & CARLAW AVENUE
REQUESTED PEDESTRIAN CROSSOVER

LEGEND

- REQUESTED INSTALLATION OF PEDESTRIAN CROSSOVER
- EXISTING ONE WAY STREET
- EXISTING STOP SIGN
- EXISTING SIGNALIZED INTERSECTION
- EXISTING PEDESTRIAN CROSSOVER

NOTE:

INFORMATION ON THIS PLAN IS SUBJECT TO FIELD VERIFICATION.

DWG. NO. 421G - 0261 A. A. SCALE: N. T. S. FEB. 2011 TRANSPORTATION SERVICES TORONTO & EAST YORK DISTRICT