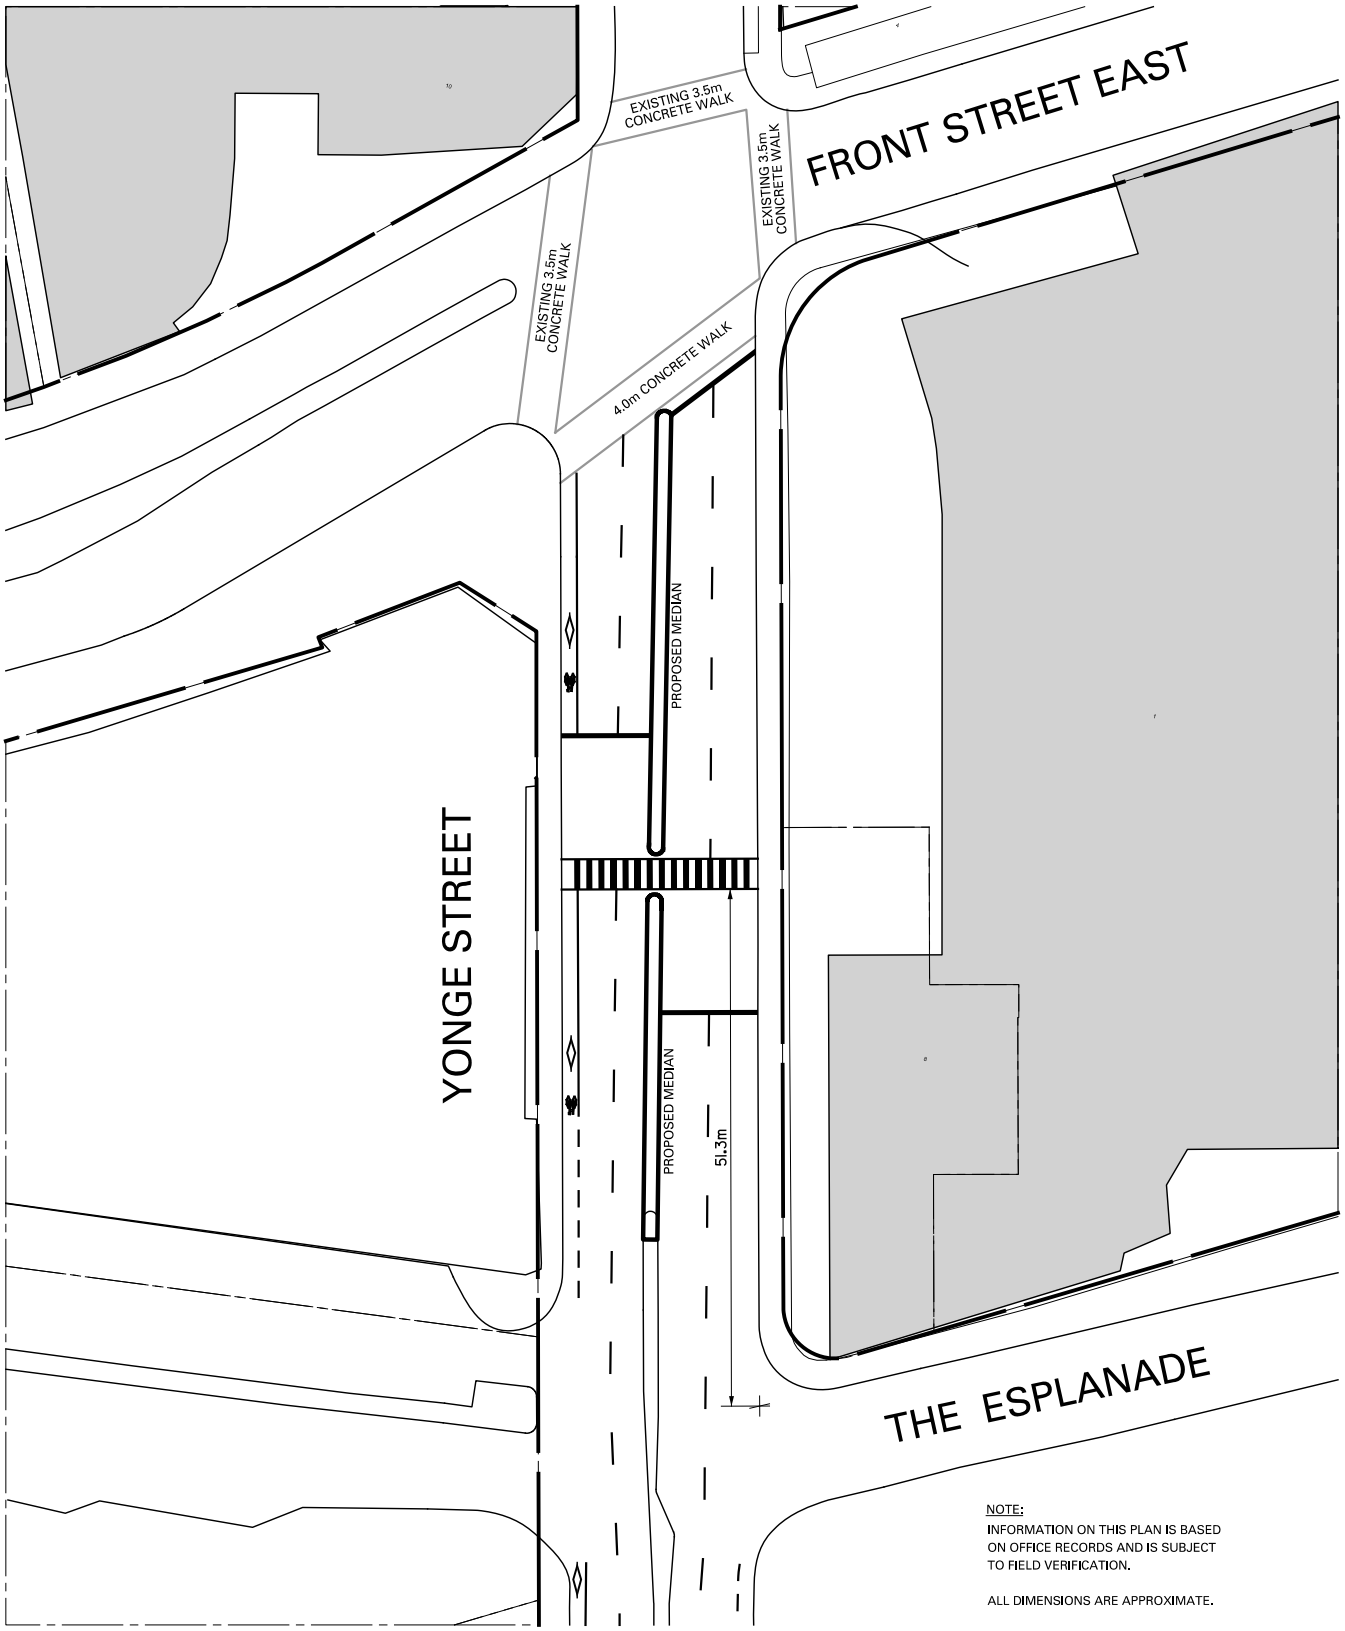

NOTE:
INFORMATION ON THIS PLAN IS BASED ON OFFICE RECORDS AND IS SUBJECT TO FIELD VERIFICATION.

ALL DIMENSIONS ARE APPROXIMATE.

YONGE STREET
APPROXIMATELY 51.3m NORTH OF THE ESPLANADE
REQUESTED TRAFFIC CONTROL SIGNAL
OPTION " B "

S.J.L.

DWG. NO. 421G-0341 MAY, 2011 TRANSPORTATION SERVICES TORONTO & EAST YORK DISTRICT