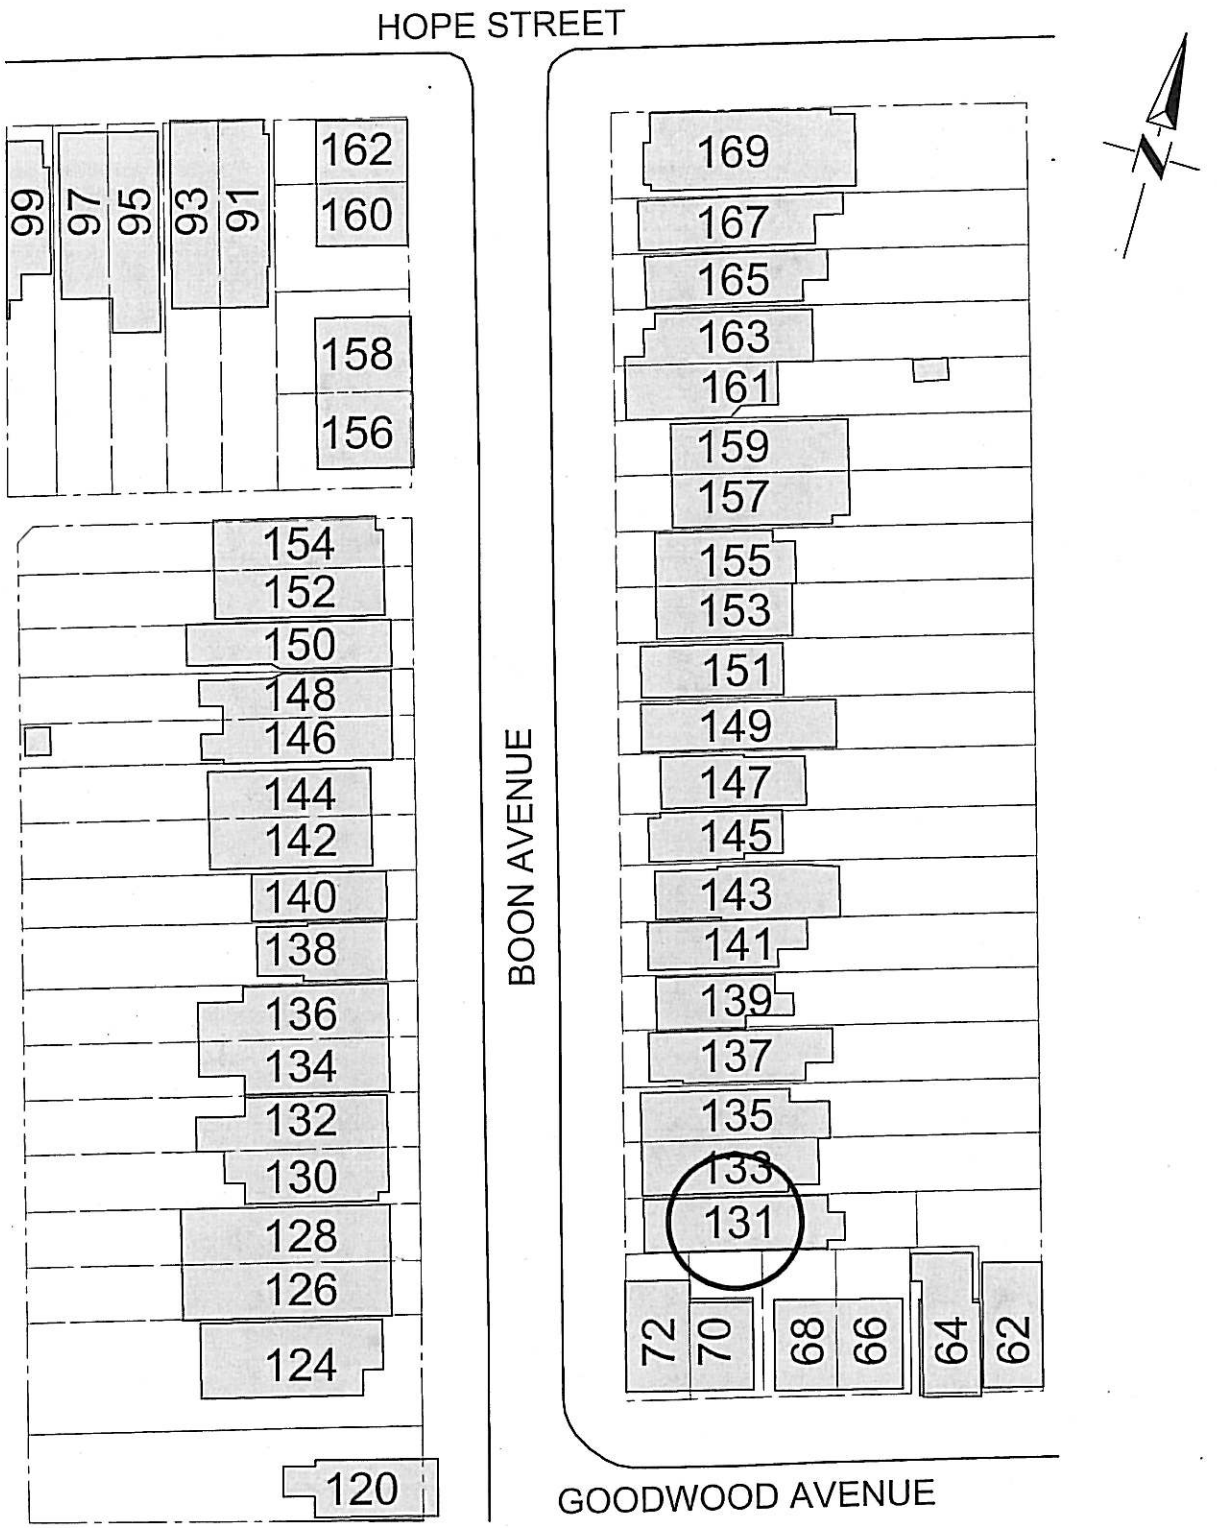

131 BOON AVE
FRONT YARD PARKING

D.D.
DWG. NO. EY12-050 MAY, 2012 TRANSPORTATION SERVICES ETOBICOKE YORK DISTRICT

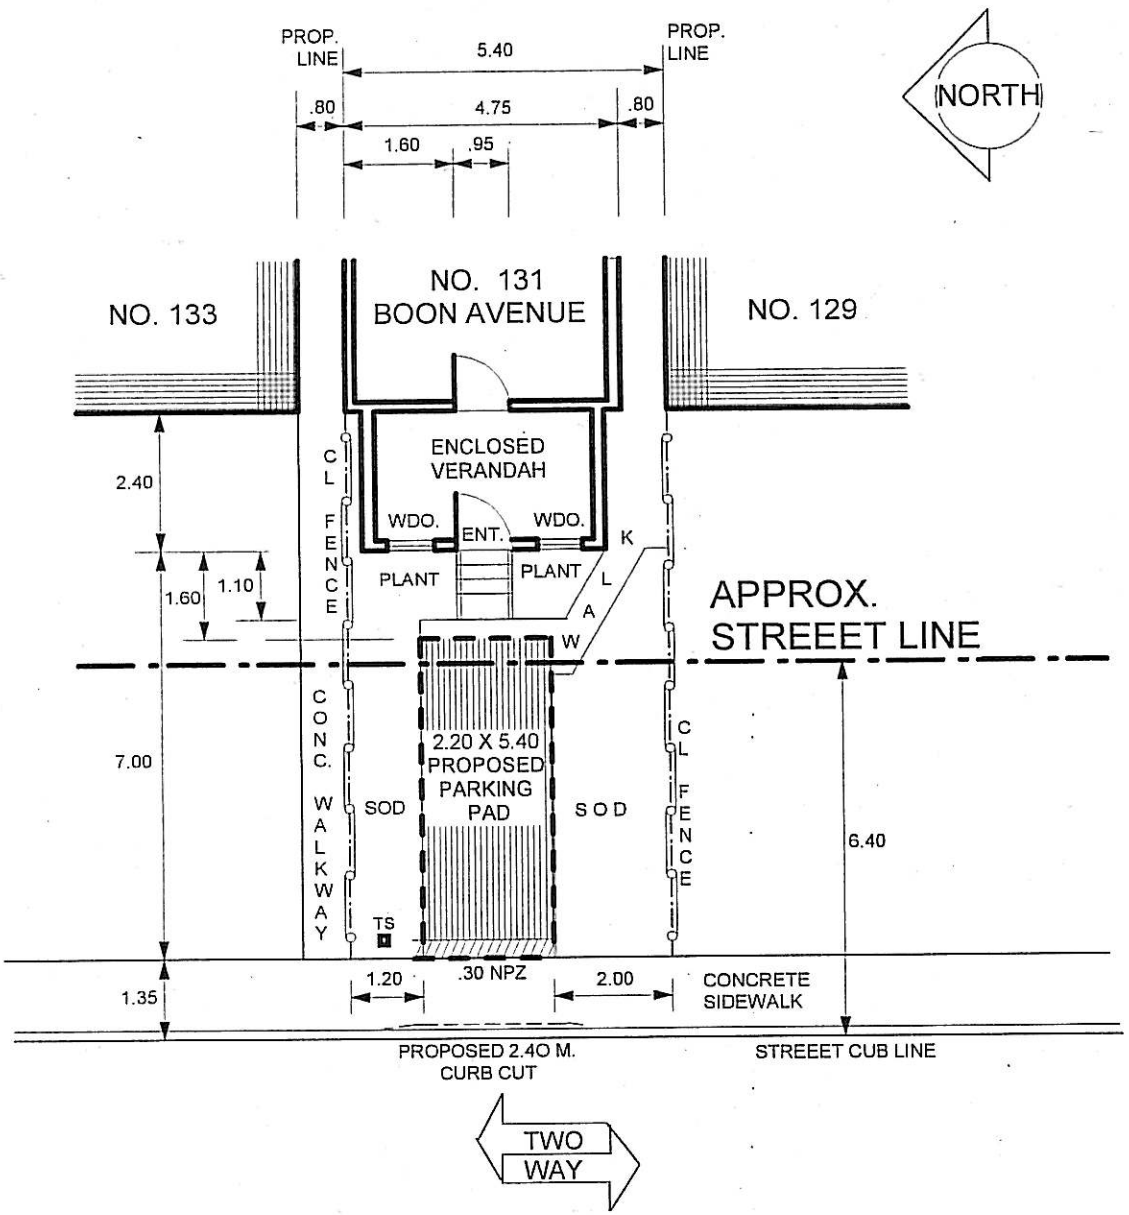

FRONT YARD PARKING

FOR: YOHANIE ORTIZ
LOCATION: 131 BOON AVENUE, TORONTO

ABOVE STREET LINE			BELOW STREET LINE		
TOT. AREA	10.60 SM	100 %	TOT. AREA	27.30 SM	100 %
PAVED AREA	4.00 SM	38 %	PAVED AREA	11.10 SM	40.5 %
TOT. LOS AREA	6.60 SM	62 %	TOT. LOS AREA	16.20 SM	59.5 %

DATE DRAWN: NOV. 11/11
DATE REVISED:
SCALE: 1: 100 METERS

NOTE:

AMdrafting
23 Hardwick Court
Toronto M9C 4G5
Tel. No.: (416) 878-3248



ATTACHMENT 3